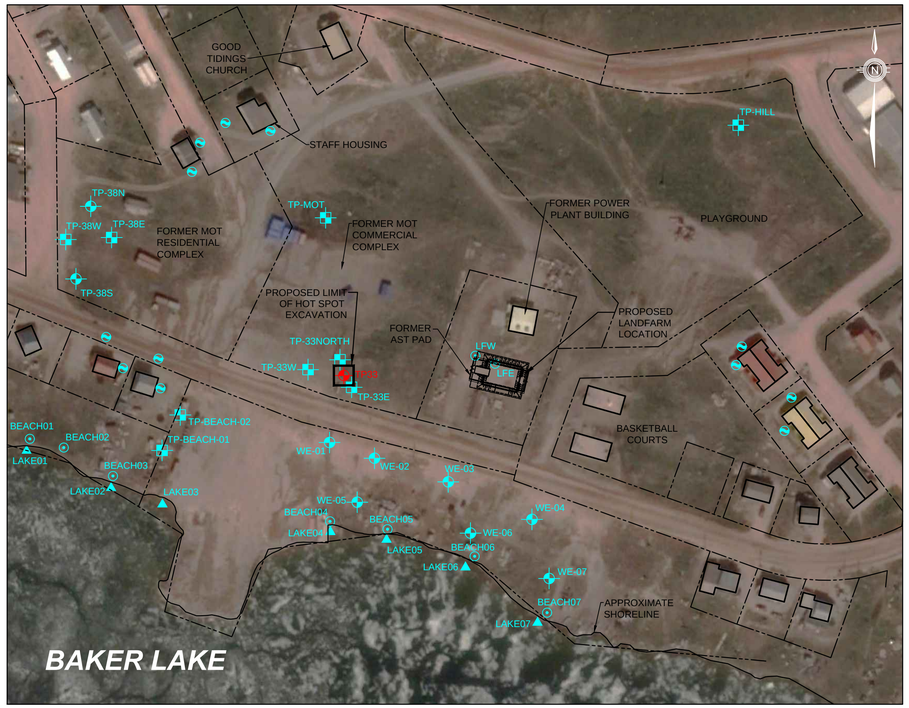

0 50 100m
BAR SCALE

SITE PLAN
SCALE 1:1500

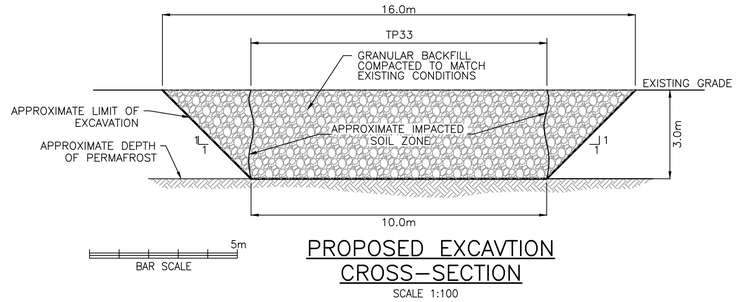

PROPOSED EXCAVTION CROSS–SECTION
SCALE 1:100

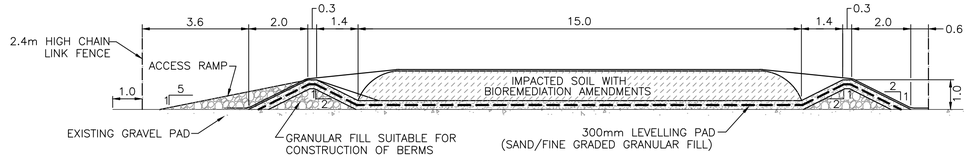

PROPOSED LANDFARM PROFILE
SCALE 1:100

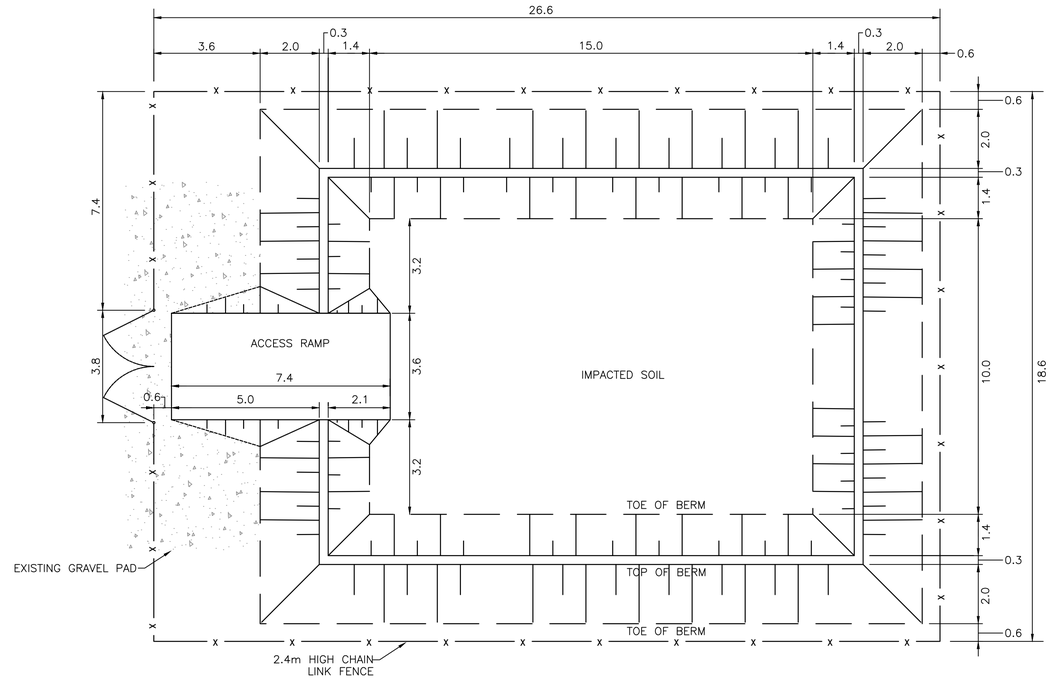

PROPOSED LANDFARM PLAN
SCALE 1:100

LEGEND:

- SURFACE SOIL SAMPLE LOCATION (STANTEC 2016)
- SURFACE WATER AND SEDIMENT SAMPLING LOCATION (STANTEC 2016)
- TEST PIT LOCATION (STANTEC 2016)
- TEST PIT WITH MONOITOR WELL LOCATION (STANTEC 2016)
- PROPOSEDSOIL VAPOUR SAMPLING LOCATION (STANTEC TO COLLECT IN SEPTEMBER 2016)

"DRAFT"

STAMP

STAMP

NOTE: THIS DRAWING ILLUSTRATES SUPPORTING INFORMATION SPECIFIC TO A STANTEC CONSULTING LTD PROJECT AND MUST NOT BE USED FOR OTHER PURPOSES.

D.M.	1	ISSUED FOR DRAFT REVIEW	2016/09/08
APP'D	NO.	DETAILS	DATE

REVISIONS

DWG. NO.	DESCRIPTION	DATE

REFERENCES

PROJECT: PROPOSED DESIGN FOR HOT SPOT REMEDIATION AND LAND FARM DESIGN

SITE ADDRESS: BAKER LAKE FORMER POWER PLANT BAKER LAKE, NU

CLIENT: QULLIQ ENERGY CORPORATION

JOB No.:	SCALE:	DATE:
144930052	1:1500	JULY 28, 2016
DRAWN BY	DESIGNED BY:	APPROVED BY
P.J.SOO	R. McCULLOUGH	D. MOREHOUSE

DRAWING TITLE:

PROPOSED REMEDIAL EXCAVATION AND LANDFARM CELL

DRAWING No.:	REVISION No.
1	1

Stantec

7:\144900\144930052 BAKER LAKE\144930052-1.dwg 2016/09/13 - 8:54am bjones