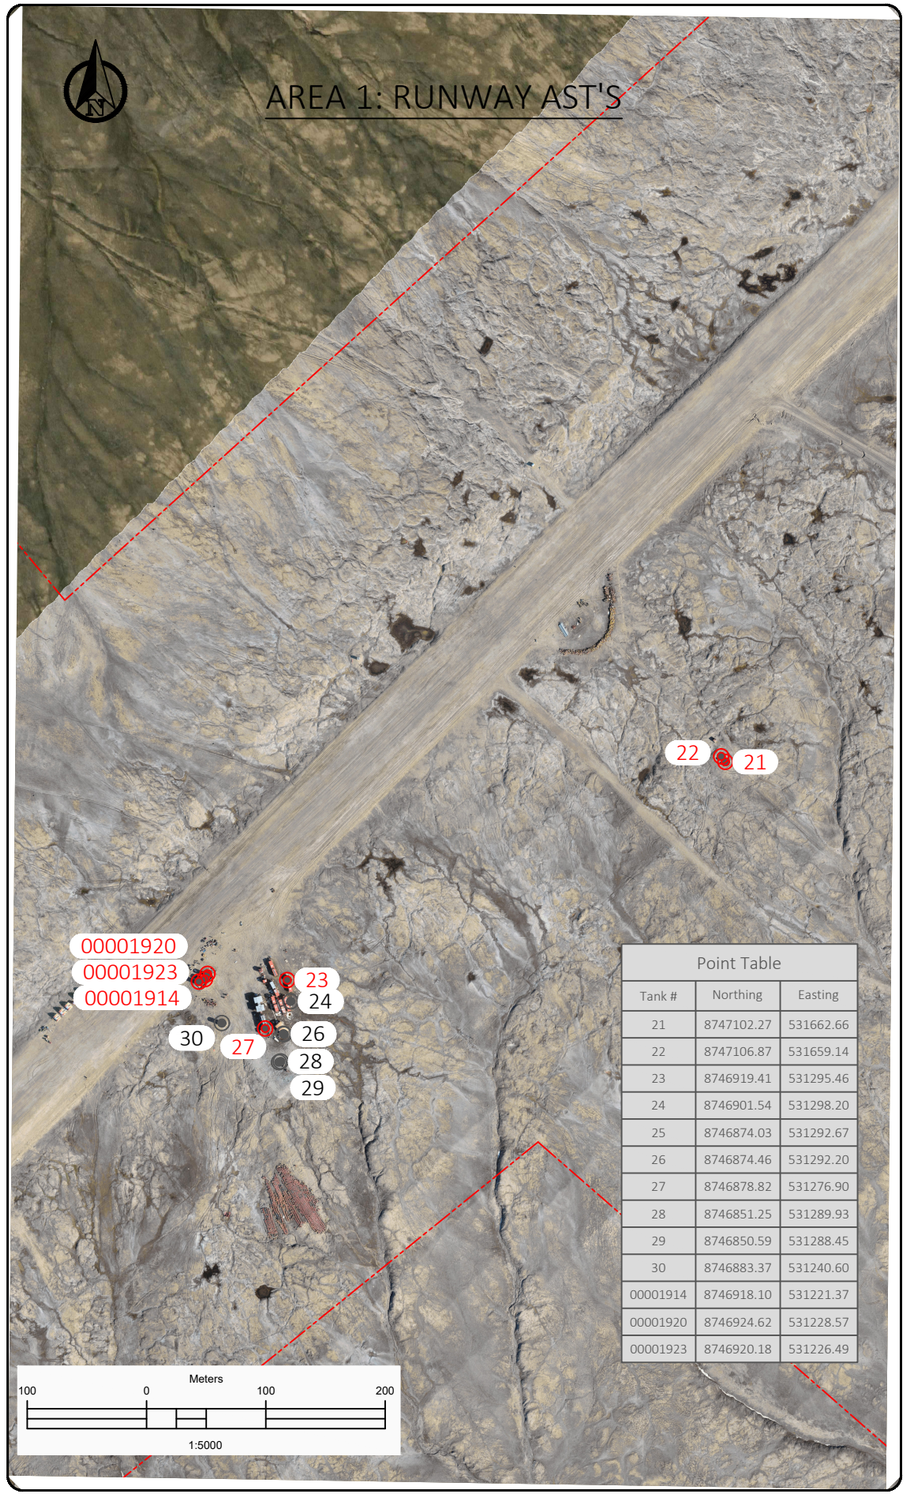

Point Table		
Tank #	Northing	Easting
21	8747102.27	531662.66
22	8747106.87	531659.14
23	8746919.41	531295.46
24	8746901.54	531298.20
25	8746874.03	531292.67
26	8746874.46	531292.20
27	8746878.82	531276.90
28	8746851.25	531289.93
29	8746850.59	531288.45
30	8746883.37	531240.60
00001914	8746918.10	531221.37
00001920	8746924.62	531228.57
00001923	8746920.18	531226.49

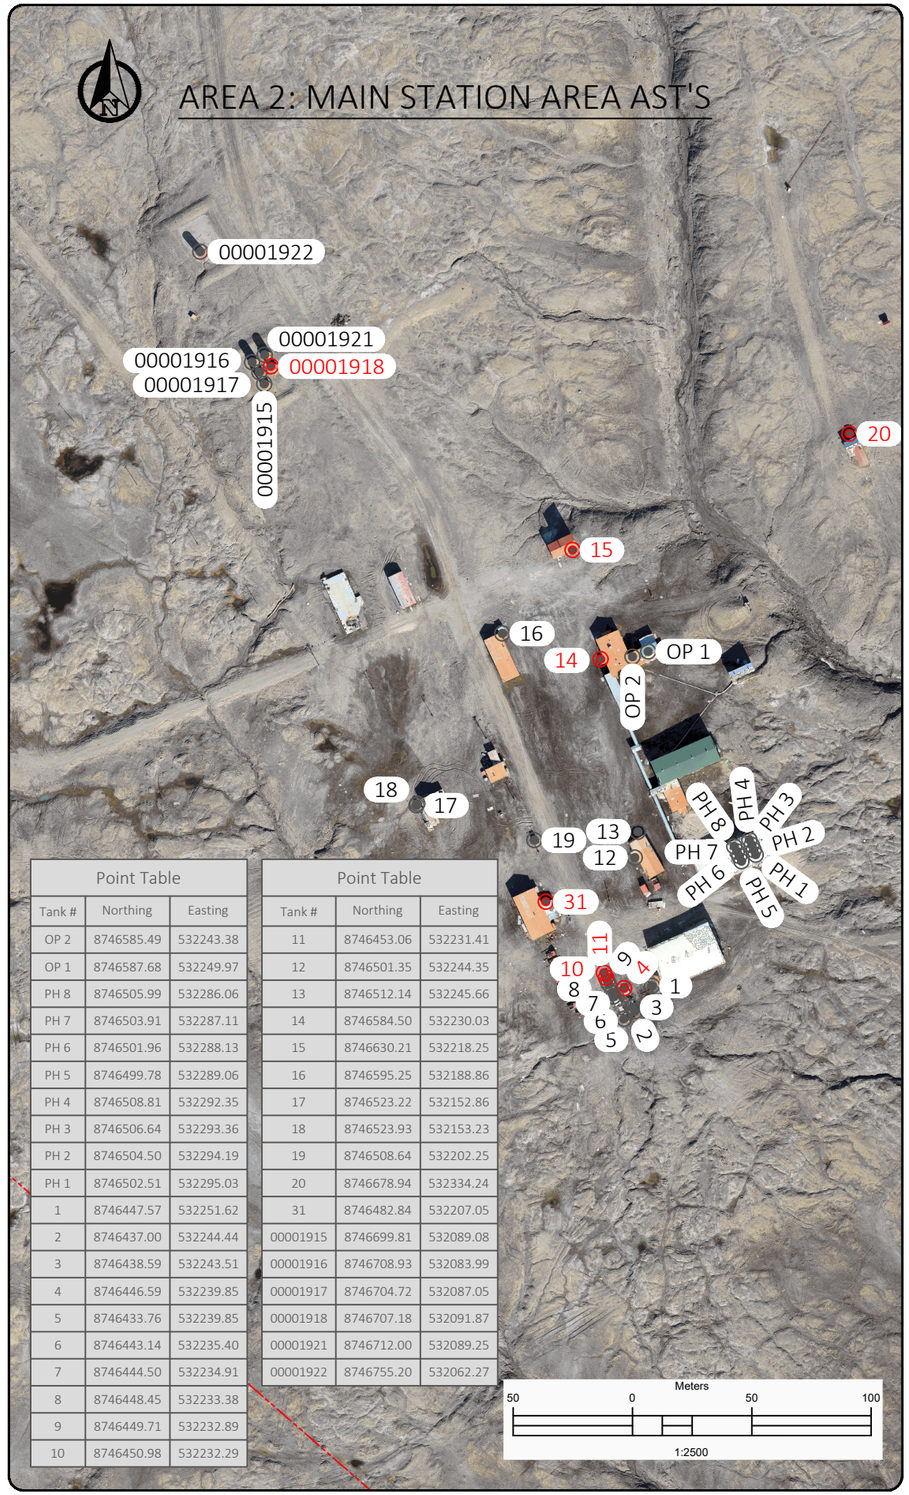

Point Table		
Tank #	Northing	Easting
OP 2	8746585.49	532243.38
OP 1	8746587.68	532249.97
PH 8	8746505.99	532286.06
PH 7	8746503.91	532287.11
PH 6	8746501.96	532288.13
PH 5	8746499.78	532289.06
PH 4	8746508.81	532292.35
PH 3	8746506.64	532293.36
PH 2	8746504.50	532294.19
PH 1	8746502.51	532295.03
1	8746447.57	532251.62
2	8746437.00	532244.44
3	8746438.59	532243.51
4	8746446.59	532239.85
5	8746433.76	532239.85
6	8746443.14	532235.40
7	8746444.50	532234.91
8	8746448.45	532233.38
9	8746449.71	532232.89
10	8746450.98	532232.29

Point Table		
Tank #	Northing	Easting
11	8746453.06	532231.41
12	8746501.35	532244.35
13	8746512.14	532245.66
14	8746584.50	532230.03
15	8746630.21	532218.25
16	8746595.25	532188.86
17	8746523.22	532152.86
18	8746523.93	532153.23
19	8746508.64	532202.25
20	8746678.94	532334.24
31	8746482.84	532207.05
00001915	8746699.81	532089.08
00001916	8746708.93	532083.99
00001917	8746704.72	532087.05
00001918	8746707.18	532091.87
00001921	8746712.00	532089.25
00001922	8746755.20	532062.27

KEY PLAN SCALE=1:50000

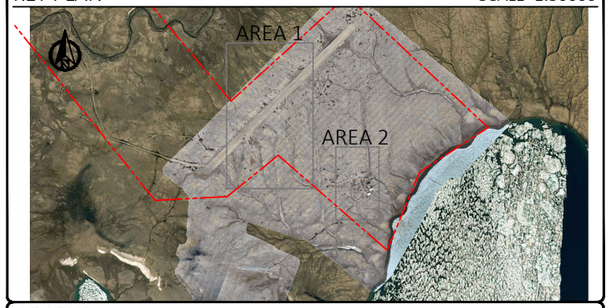

LEGEND

	DFRP PROPERTY LINE
23	TANK LOCATION AND ID
23	TANK WITH PRODUCT LOCATION AND ID

GENERAL NOTES

1. ALL UNITS IN METERS UNLESS OTHERWISE NOTED.
2. COORDINATE SYSTEM IS NAD83 (CSRS) / UTM ZONE 13N

THIS DRAWING IS THE PROPERTY OF OUTCOME CONSULTANTS INC. AND IS NOT TO BE LOANED OR REPRODUCED IN ANY WAY WITHOUT THE PERMISSION OF OUTCOME CONSULTANTS INC.

NUQSANA Inc.
11-1 MIVVIK AVE.
RANKIN INLET , NUNAVUT
X0C 0G0
t:867.645.7533

outcome CONSULTANTS
151 HOLLAND AVE SUITE 200
OTTAWA, ONTARIO
K1Y 0Y2
t:613.729.2402

ISACHSEN HIGH ARCTIC WEATHER STATION
ELLEF RINGNESS ISLAND, NUNAVUT
SPILL PROTECTION AND RESPONSE PLAN - FIGURE 4
AST LOCATIONS

OUTCOME PROJECT NUMBER: P2023-16	DRAWN BY: J.MILLS	SCALE: VARIES
CLIENT PROJECT NUMBER: R.125553.001	CHECKED BY: C.SADLER	PUBLISH DATE: 2025-03-03
DRAWING NAME: P2023-16 ISACHSEN TANK LOCATIONS.dwg	SHEET NUMBER: FIGURE 5	REV: 00