ᑕᓯᕐᔪᐊᕐᒥᑦ ᐱᓕᕆᐊᑦ
ᑕᕆᐅᓕᖕᒥᑦ ᑯᕕᔪᖅ ᑯᕕᑎᑕᐅᔪᖅ ᑕᕆᐅᕐᒧᑦ

ᑐᑭᓯᑎᑦᑎᓂᖅ ᐊᒻᒪᓗ ᐱᔾᔪᑕᐅᔪᒧᑦ
ᑕᖅᑭᓇᕐᔪᐊᖅ 11-12, 2021

ᑲᑎᒪᔾᔪᑎᒃᓴᖅ

- ᐱᓕᕆᐊᖅ ᖃᓄᐃᖓᓂᖓ ᐊᒻᒪᓗ ᐱᔾᔪᑕᐅᔪᖅ
  - ᑕᒡᕙᓪᓗᐊᕕᐅᔫᖅᓱᒍ ᑕᕆᔭᐅᑎ
- ᖃᓄᐃᑦᑑᓂᖏᑦ ᐱᓕᕆᐊᕐᒧᑦ ᐃᓚᒋᔭᐅᔪᑦ
  - ᓴᓇᔪᑦ;
  - ᐊᐅᓛᕐᓂᖅ; ᐊᒻᒪᓗ
  - ᐲᖅᑕᐅᓂᖅ ᐊᒻᒪᓗ ᐅᑎᖅᑎᑎᕆᓂᖅ
- ᐃᓄᓗᒃᑖᓂᒃ ᐃᓚᐅᑎᑦᑎᓂᖅ ᐊᒻᒪᓗ ᓄᓇᓕᖕᒧᑦ ᐅᐸᔫᑕᐅᔪᓄᑦ ᐅᐸᓗᒥᒧᓕᖅᑐᐃᓂᖅ
- ᐊᓯᐊᒍᖓᖅ ᖃᐅᔨᓴᐃᓂᖅ
- ᐱᔾᔪᑎᖃᖅᑐᑦ ᑐᑭᓯᐅᒪᔾᔪᑎᓂᒃ ᑐᒃᓯᕋᐅᑕᐅᔪᓄᑦ ᐊᒻᒪᓗ ᐱᓕᕆᐊᑉ ᒥᒃᓵᓄᑦ ᐅᖃᐅᓯᐅᔪᑦ

ᐱᓕᕆᐊᖅ ᖃᓄᐃᖓᓂᖓ ᐊᒻᒪᓗ ᐱᔾᔪᑕᐅᔪᖅ

ᓱᐸᓗᓕᖕᒧᑦ ᐱᓕᕆᐊᖅ

- ᓱᐸᓗᓕᖕᒧᑦ ᐱᓕᕆᐊᖅ ᐋᖅᑭᒋᐊᖅᓯᓂᐅᔪᖅ ᑕᓯᕐᔪᐊᕐᒥ ᓯᐊᒻᒪᒃᑎᑦᑎᔾᔪᑎᒧᑦ ᓈᒻᒪᒋᔭᐅᓚᐅᖅᑐᖅ 2018-ᒥᑦ ᐊᒻᒪᓗ **ᐋᖅᑭᒃᓯᔪᖕᓇᖅᓱᓂ ᐃᒪᕐᒥᒃ ᐊᐅᓚᑦᑎᓂᕐᒥᒃ ᐊᒃᓱᕈᕐᓇᖅᑑᑕᐅᔪᓂᒃ ᐊᒥᓱᙵᕆᐊᖕᒋᖕᒫᕐᓗᒋᑦ ᓄᓇᒃᑰᕈᑎᒃᑯᑦ ᐊᒃᔭᖅᑐᐃᓃᑦ.**
- ᐊᒃᔭᖅᑐᕐᓂᐊᕐᓗᒍᒫᓐᓇᐅᔪᖅ ᓈᒻᒪᒋᔭᐅᔪᖅ ᐊᖕᒋᑎᒋᓂᖕᒐ ᐃᒪᖅ 20-40-ᓂᒃ ᓄᓇᒃᑰᕈᑎᓂᒃ ᐊᑐᕆᐊᖃᖃᑦᑕᖅᑐᑦ ᐊᑉᖁᑎᒥᑦ ᖃᐅᑕᒫᖅ. **ᐊᒃᔭᖅᑐᐃᓂᖅ ᐊᖕᒋᒃᓕᒋᐊᖅᓯᒪᔪᓂᒃ ᐃᒪᖅ ᓄᓇᒃᑰᕈᑎᒃᑯᑦ ᐊᒃᔭᖅᑕᐅᖃᑦᑕᖅᑐᖅ** 150-**ᓂᒃ** 300-**ᓄᑦ ᓄᓇᒃᑰᕈᑎᓂᒃ ᖃᐅᑕᒫᑦ ᐊᑐᕆᐊᖃᖅᑎᑦᑎᔪᖅ.**
- 34-ᓂᒃ ᑭᓛᒥᑕᓂᒃ ᑕᑭᑎᒋᔪᖅ ᓱᐸᓗᓕᒃ ᑕᓯᕐᔪᐊᕐᒥᙱᖅᑐᖅ ᐃᑎᕕᐊᓄᙱᐅᔪᖅ ᑐᒃᓯᕋᐅᑕᐅᔪᖅ.
  - 2 x 16 ᐃᓐᓯᓂᒃ ᖁᑦᑎᖕᓂᓕᒃ ᓴᙱᒋᔪᖅ ᐊᐅᒃᑕᔫᕐᒥᑦ ᓱᐸᓗᓖᑦ
  - ᐃᒪᖅ ᓴᐸᑯᑕᐅᔪᖅ ᐃᑎᕕᐊᓄᑦ ᐊᖕᒋᒃᓕᒋᐊᕋᔭᖅᑐᖅ 800- 1,600 m³-ᒥᑦ ᖃᐅᑕᒫᑦ 6,000 - 12,000 m³-ᒧᑦ ᖃᐅᑕᒫᒃᑯᑦ (1.6 - 3.2 ᒥᓕᔭᓐ ᒫᓚᓐᓗᐊᑦ ᖃᐅᑕᒫᒃᑯᑦ)

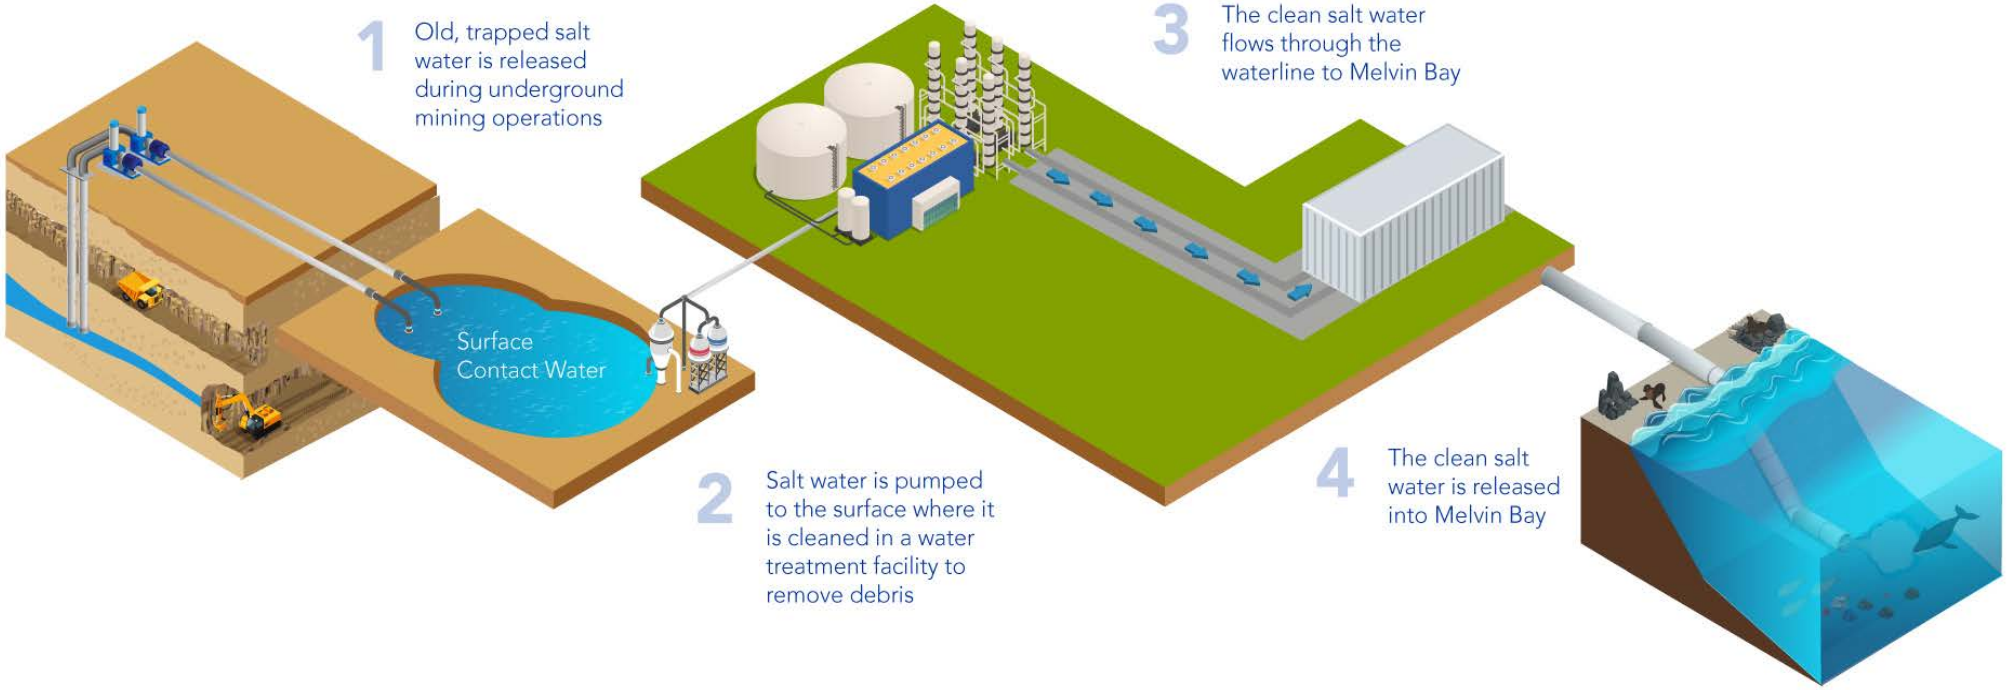

ᑕᒡᕙᓪᓗᐊᕕᐅᔾᔭᖅᓱᒍ ᑕᕆᔭᐅᑎ

ᖃᓄᐃᑦᑑᓂᖏᑦ ᐱᓕᕆᐊᕐᒧᑦ ᐃᓚᒋᔭᐅᔪᑦ

ᓴᓇᔪᑦ

ᓴᓇᔭᐅᔪᓄᑦ ᐅᐸᓗᒥᒧᓕᖅᑐᐃᓂᖅ

ᓱᐸᓗᓕᒃ ᖃᓄᐃᖓᓂᖓ

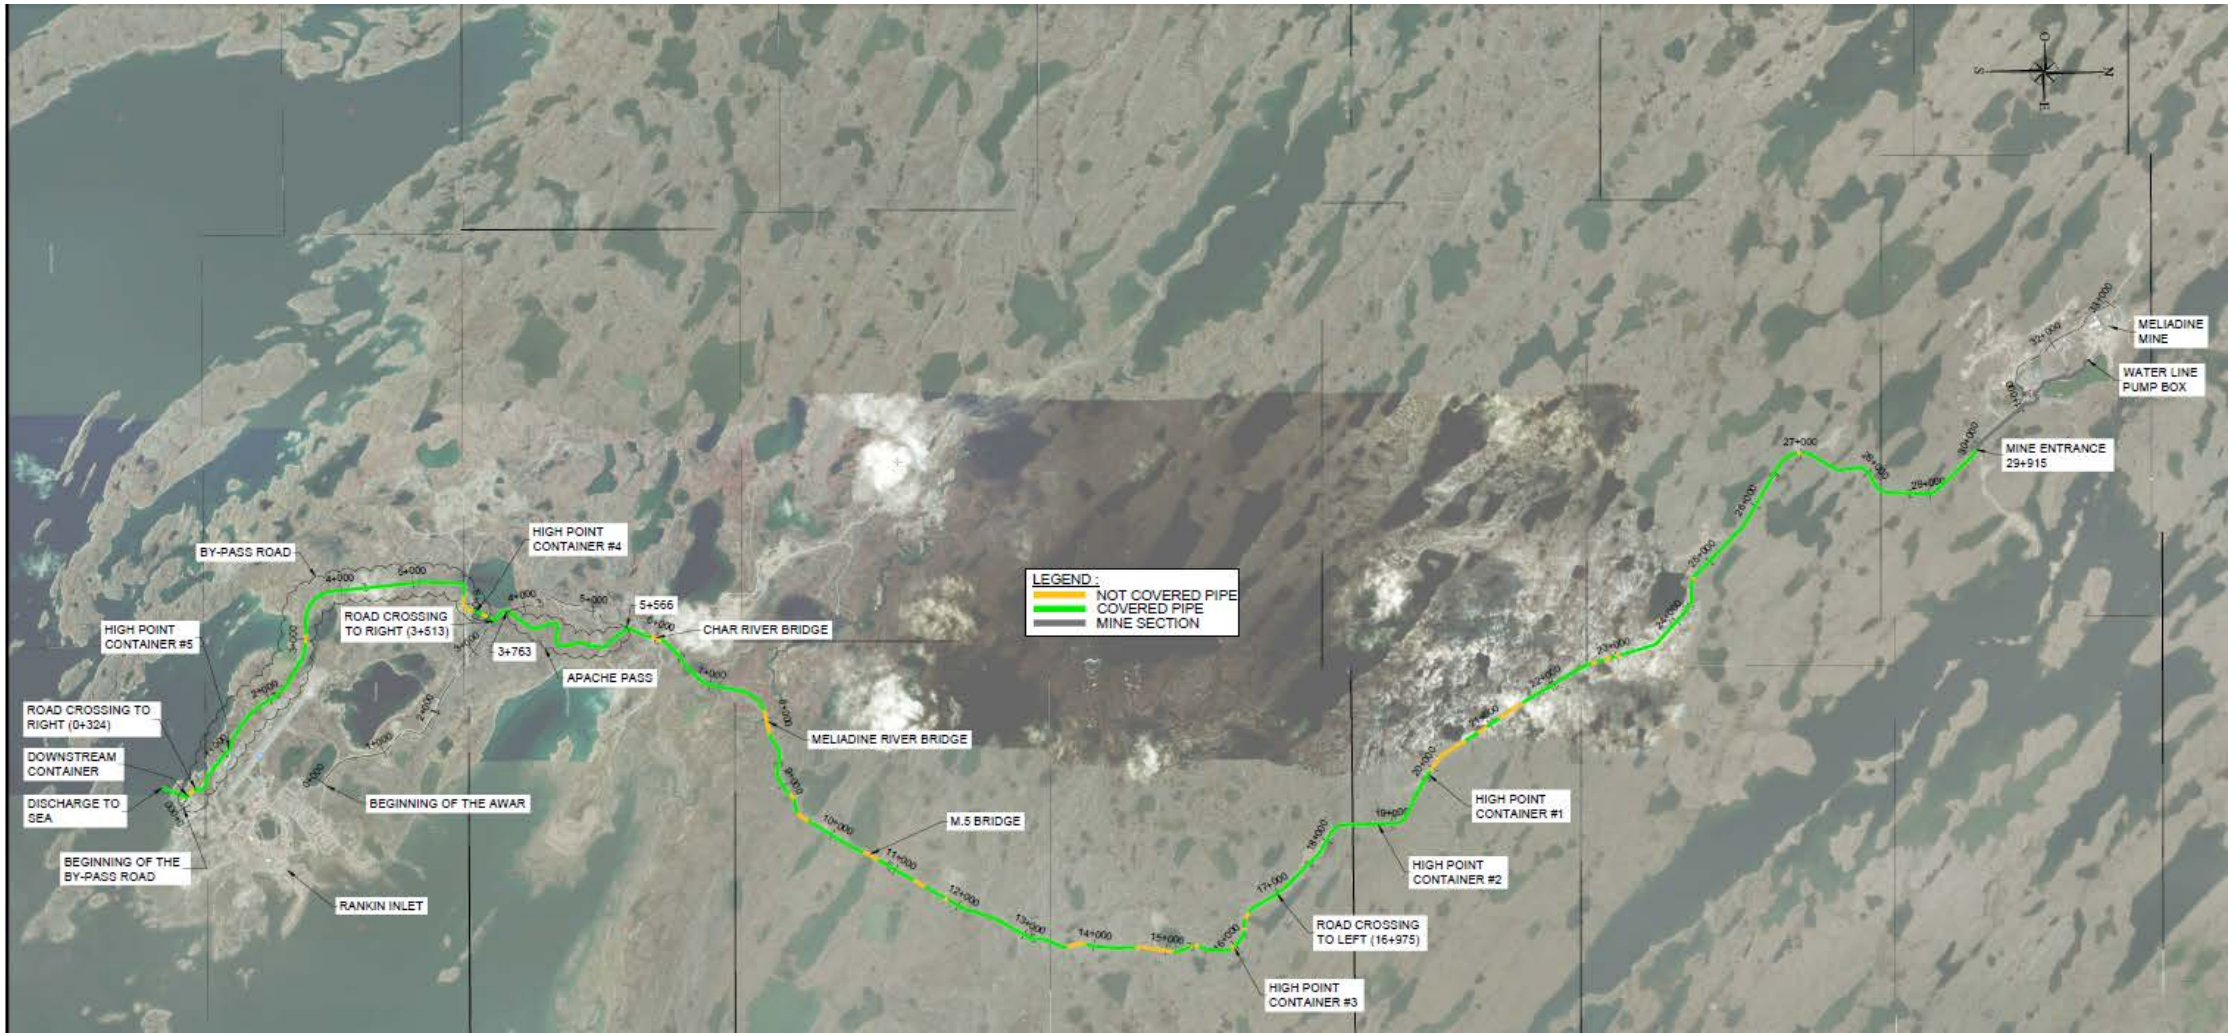

ᓴᓇᔭᐅᔪᓄᑦ ᐅᐸᓗᒥᒧᓕᖅᑐᐃᓂᖅ

ᓱᐸᓗᓕᖕᒦᑦᑐᑦ ᐃᑳᕐᕕᐅᔪᑦ

AGNICO EAGLE

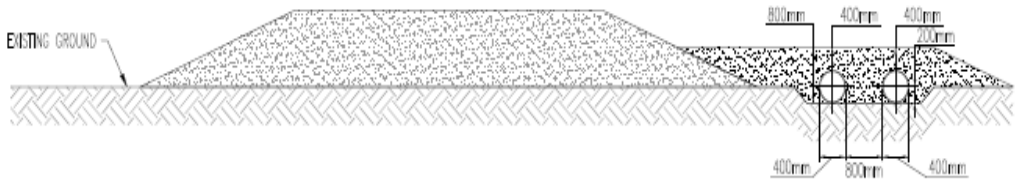

WELL DRAINED OVERBURDEN – ROAD EMBANKMENT TYPICAL SECTION 1

SCALE 1:50

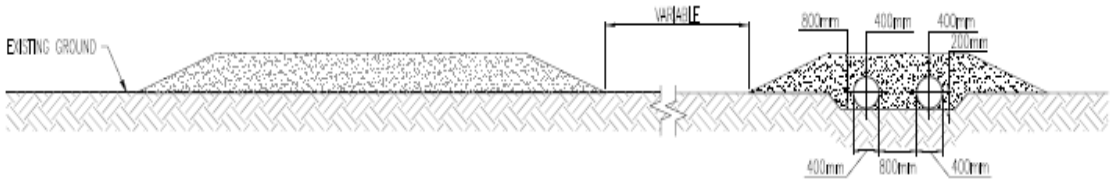

WELL DRAINED OVERBURDEN – ROAD EMBANKMENT TYPICAL SECTION 2

SCALE 1:50

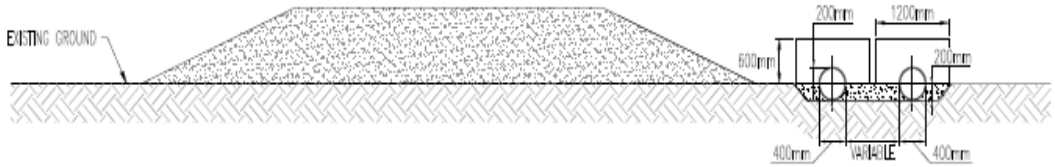

WET OVERBURDEN – ROAD EMBANKMENT TYPICAL SECTION 1

SCALE 1:50

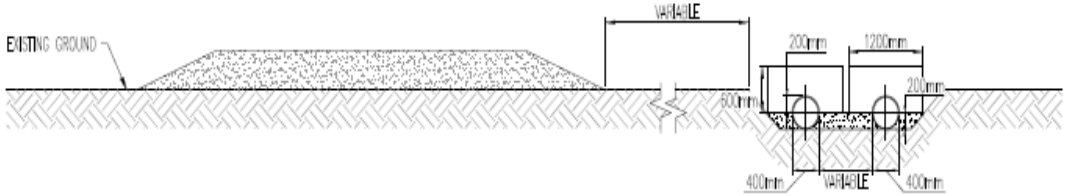

WET OVERBURDEN – ROAD EMBANKMENT TYPICAL SECTION 2

SCALE 1:50

ᐃᒪᑦᑎᐊᕙᐅᑉ ᐊᕙᑎᖓ

- ᓱᐸᓗᐃᑦ ᐃᓕᔭᐅᓂᐊᖅᑐᑦ ᐃᒪᖅ ᑕᒡᔫᓈᕈᓐᓇᕐᓂᐊᕐᓗᓂ, ᐱᔭᕆᐊᖃᖅᑐᓂᑦ
- ᓱᐸᓗᓕᒃ ᐅᔾᔨᖅᑐᖅᑕᐅᓗᓂ ᐃᓕᔭᐅᓂᐊᖅᑐᖅ ᓯᒥᒃᑕᐅᓂᐊᖏᓪᓗᑎᒃ ᑯᕕᔪᑦ ᐅᐱᕐᖓᒃᑯᑦ ᐊᐅᒃᐸᓪᓕᐊᑎᓪᓗᒍ
- ᓱᐸᓗᓕᒃ ᐊᑖᓃᓐᓂᐊᖅᑐᖅ, ᐊᒻᒪᓗ ᐃᓕᔭᐅᓯᒪᑦᑎᐊᕐᓗᑎᒃ ᐃᑲᕈᑎᓂᑦ, ᐃᓗᐃᓵᕆᓂᖃᕐᓂᐊᖏᓪᓗᑎᒃ ᐃᓂᒋᔭᐅᔪᓂᑦ ᐊᑖᓃᑦᑐᓂᑦ ᕐᑯᑦᑎᖕᓂᖅᐸᑉ ᐃᒪᕐᒥᑦ
- ᐃᑯᒪᓅᖅᑐᑦ ᐊᑐᖅᑕᐅᔾᔭᖕᒋᑦᑐᑦ ᕐᑯᑦᑎᖕᓂᖅᐸᖅ ᐃᒪᖃᕐᓂᕐᒥᑦ ᐃᓕᐅᖅᑲᖅᑕᐅᑎᓪᓗᒋᑦ

ᓄᓇᐅᑉ ᐊᕙᑎᖓ

- ᓱᑉᓗᓕᒃ ᓴᓂᐊᓃᓐᓂᐊᖅᑐᖅ ᐅᑭᐅᓗᒃᑖᖅ ᐊᑉᖁᑎᐅᑉ ᐃᓗᐃᓵᖁᓂᖅᑕᖃᖁᓇᒍᑦ ᐃᓂᐅᔪᒥᑦ
- ᒪᖁᖕᓂᑦ 16 ᐃᓐᓯᓂᒃ ᓯᓕᒃᑎᒋᔪᓂᒃ ᓱᑉᓗᓕᖕᓂᑦ ᐃᓕᓯᓂᐊᖅᑐᑦ ᓂᖁᑏᑦ ᐃᑳᖁᕕᔪᖕᓇᖁᓂᐊᖁᓗᓂᐅᒃ, ᓂᕆᐅᓇᙱᑦᑐᓄᑦ ᐊᒻᒪᓗ ᑭᒡᓕᖃᖅᑎᓪᓗᒋᑦ ᑯᕕᔪᖃᕋᔭᖅᐸᑦ
- 80-90%-ᖓ ᓱᑉᓗᓕᐅᑉᖄᓕᖅᓯᒪᓂᐊᖅᑐᖅ ᓯᐅᕋᖁᒥᑦ ᓄᓇᒥᙱᖅᑐᒥᑦ ᑐᒃᑐᓄᑦ ᐃᑳᖁᕕᔪᖕᓇᖁᓂᐊᖁᓗᓂ
- ᓯᐅᕋᖅᑕᖁᕕᐅᓂᐊᖅᑐᓂᒃ ᐱᒃᑲᓐᓂᔾᔭᖕᒋᑦᑐᑦ ᖄᓪᓕᖁᓂᐊᖁᓗᒍ ᓱᑉᓗᓕᒃ.
- ᖃᒪᓂᖁᔪᐊᖁᒥᑦ ᑐᒃᑐᐃᑦ ᐊᒥᖁᕋᐃᑦ ᐱᓕᕆᐊᖁᒧᑦ ᑎᑭᐅᑎᖃᑦᑕᖅᑐᑦ ᐊᒥᓱᑦ ᐊᑕᐅᓯᙱᖅᓗᒋᑦ ᑖᑉᖁᓇᙱᑦ 11-ᖕᒋᖅᑕᖅᓗᒋᑦ ᐅᑉᓗᐃᑦ ᐅᑭᐅᑉ ᐃᓗᐊᓂᑦ, ᑕᒪᓗᒃᑖᖅᑲᔭᖅ ᖃᐅᔨᔭᐅᔪᓂᑦ ᒪᖁᒃ ᓯᕗᓪᓕᖅᐹᓂᐅᖃᑦᑕᖅᑐᑦ ᐱᓇᓱᐊᕈᓯᖕᓂᑦᓴᒡᒐᕈᑦ-ᒥᑦ (ᔪᓚᐃ). ᓴᓇᔭᐅᓂᖓ ᖃᖕᒐᒃᑰᖓᔭᐅᖃᑦᑕᖁᓂᐊᖅᑐᖅ ᐃᒃᐱᖕᓇᓗᐊᖅᑐᑦ ᐅᑉᓗᓂᑦ ᓴᓇᔭᐅᓂᖓ ᓄᖅᑲᖓᓂᐊᖁᓗᑎᒃ.
- ᐃᑉᔪᓄᑦ, ᓄᓇᒥᑦ, ᐊᒻᒪᓗ ᐱᕈᖅᑐᓂᒃ ᐊᒃᑐᖅᓯᓃᑦ ᑭᒡᓕᖃᕋᔭᖅᑐᑦ ᓱᑉᓗᓕᖕᒧᑦ ᐱᓕᕆᐊᑉ ᐃᓂᖓᓄᑦ ᐅᑭᐅᒃᓗᑖᖅ ᐊᑉᖁᑎᒋᔭᐅᔪᒃᑰᖁᓗᓂ
- ᐅᖃᐅᓯᐅᓚᐅᖅᑐᓄᑦ ᖁᐊᖑᐃᓐᓇᐅᔭᖅᑐᒧᑦ ᐅᑭᐅᓗᒃᑖᖅ ᐊᑉᖁᑎᒧᑦ, ᐊᓯᐊᙳᖅᓯᓂᖃᓗᐊᕋᔭᙱᑦᑐᖅ ᖁᐊᖑᐃᓐᓇᐅᔭᖅᑐᒧᑦ

ᓴᓂᒧᖅᑐᒥᒃ ᐃᑰᑕᐃᓂᖅ (HDD)

- HDD ᐊᖅᑐᖅᑕᐅᖕᒫᕈᒪᔪᖅ ᐅᑯᐊ ᐱᔾᔪᑎᒋᐸᓗᒋᑦ:
  - ᑯᕕᑎᑦᑎᓂᖅ ᐊᒃᑐᖅᑕᐅᓇᔭᙱᑦᑐᖅ ᓯᑯ ᓱᕈᖅᐸᓪᓕᐊᓂᖕᒐᓄᑦ ᑖᐸᑯᓇᓂ ᐅᐸᓗᕐᓂᑦ
  - ᐅᒃᑯᐃᖕᒐᔪᒥᒃ-ᑭᐱᓯᓂᖅ ᐊᓗᐊᓄᐊᖅᑐᓂᒃ ᐱᔾᔪᑎᖃᕐᓂᖅᓴᐅᓇᔭᖅᑐᖅ ᐊᒻᒪᓗ ᕐᑯᑦᑎᖕᓂᖅᓴᐅᔪᓂᒃ ᑕᒫᓂᖅᓱᖅᑐᓂᒃ ᐃᒪᐅᑉ ᕿᑎᐊᓄᐊᖅᑐᓂᒃ HDD-ᒥᐅᖕᒐᓂᑦ
- HDD ᒫᓐᓇ ᐊᑐᖅᑕᐅᔪᖅ ᑯᕕᖅᑕᐃᓂᕐᒧᑦ ᑲᖏᖅᓱᓂᕐᒥᑦ ᕐᑯᕐᕕᖕᒥᙱᖅᑐᓂᒃ ᑕᓯᐅᔭᕐᔪᐊᕐᒧᑦ
- HDD-ᒧᑦ, ᑕᕆᐅᕐᓃᑦᑐᖅ ᐃᒪᖅ ᐅᓗᕆᐊᓇᓗᐊᖏᑦᑐᖅ ᐃᑰᑕᐃᓂᕐᒥᙱᖅᑐᑦ ᐱᔭᐅᖃᑦᑕᕐᓂᐊᕐᒪᑕ ᐃᑰᑕᐃᑎᓪᓗᒋᑦ. ᑕᐃᒪᓐᓇᒧᑦ, ᒥᑭᔪᒥᒃ ᐃᒪᕐᒧᑦ ᕿᒪᒃᑎᑦᑐᖃᕋᔭᕐᓂᖕᒐᓄᑦ ᓂᕆᐅᒋᔭᐅᔪᖅ. ᕿᒪᒃᑎᑦᑐᑦ ᐊᒃᑕᑰᖅᑕᐅᖃᑦᑕᕐᓂᐊᖅᑐᑦ
- ᐃᑰᑕᐃᓃᑦ HDD-ᓕᕆᓂᕐᒧᑦ ᐊᑐᖅᑕᐅᔪᒥᑦ ᓂᕆᐅᒋᔭᐅᖏᑦᑐᖅ ᓂᐱᖅᑯᖅᑐᓂᖅᓴᐅᓂᐊᕐᓂᖕᒐᓄᑦ ᐊᓯᖏᓐᓂᑦ ᑕᒫᓂ ᖃᓄᐃᓕᐅᕐᓂᖃᖅᑎᓪᓗᒋᑦ, ᐃᓚᐅᑉᓗᑎᒃ ᑎᖕᒥᓲᑦ, ᖃᓂᑦᑐᒥᑦ ᐱᓕᕆᕝᕕᒃᔪᐊᑦ ᐱᓕᕆᕈᓘᔭᖅᑎᓪᓗᒋᑦ, ᐊᒻᒪᓗ ᓄᓇᓕᖕᒥᑦ ᐅᒥᐊᕐᔪᐊᓕᕆᑎᓪᓗᒋᑦ

ᐃᑎᕕᐊᓂᑦ ᓯᐊᒻᒪᒃᑎᑦᑎᔾᔪᑎ

AGNICO EAGLE

ᓯᐊᒻᒪᒃᑎᑦᑎᔾᔪᑎᐅᑉ ᐃᓚᖓ 5-ᓂᒃ ᑯᕕᓯᔾᔪᑎᖃᖅᓱᑎᒃ

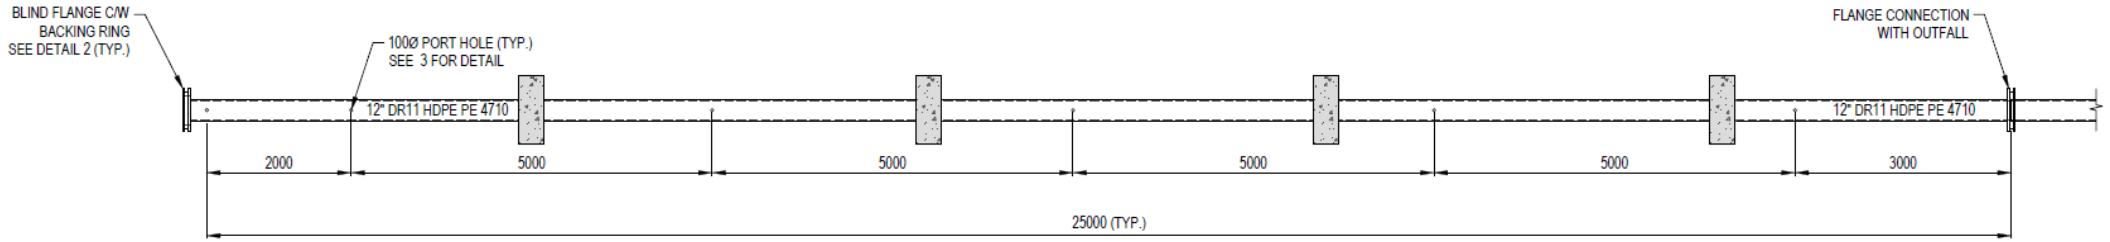

PLAN
SCALE: 1:75

12" DR11 HDPE PE 4710	
O.D.	I.D.
305 mm	261 mm

NOTE:

1. DEPENDING ON THE MANUFACTURER, THE PIPE DIAMETER AND WALL THICKNESS MAY VARY SLIGHTLY. CONTRACTOR TO CONFIRM AND COORDINATE SUPPLY AND INSTALLATION.
2. CONTRACTOR TO PROVIDE SHOP DRAWINGS AND SPECIFICATIONS FOR APPROVAL PRIOR TO ORDERING MATERIAL.

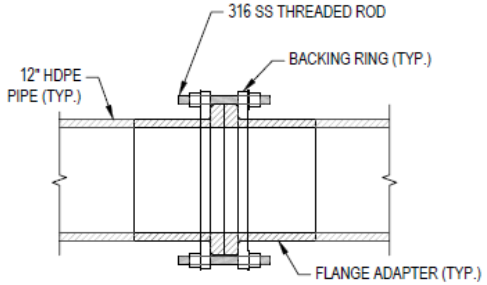

1 FLANGE ADAPTER CONNECTION DETAIL
SCALE: 1:20

NOTE:

1. SACRIFICIAL MAGNESIUM ANODE SHALL BE INSTALLED ON EACH BACKING RING ON ONE OF THE RODS.

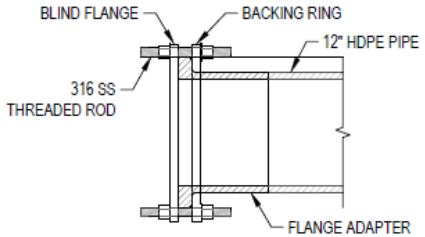

2 END DIFFUSER DETAIL
SCALE: 1:20

NOTE:

1. SACRIFICIAL MAGNESIUM ANODE SHALL BE INSTALLED ON EACH BACKING RING ON ONE OF THE RODS.

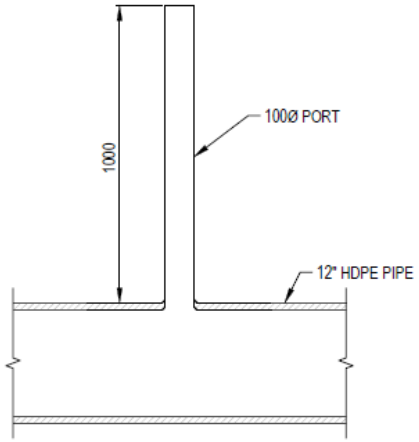

3 TYPICAL PORT VIEW
SCALE: 1:20

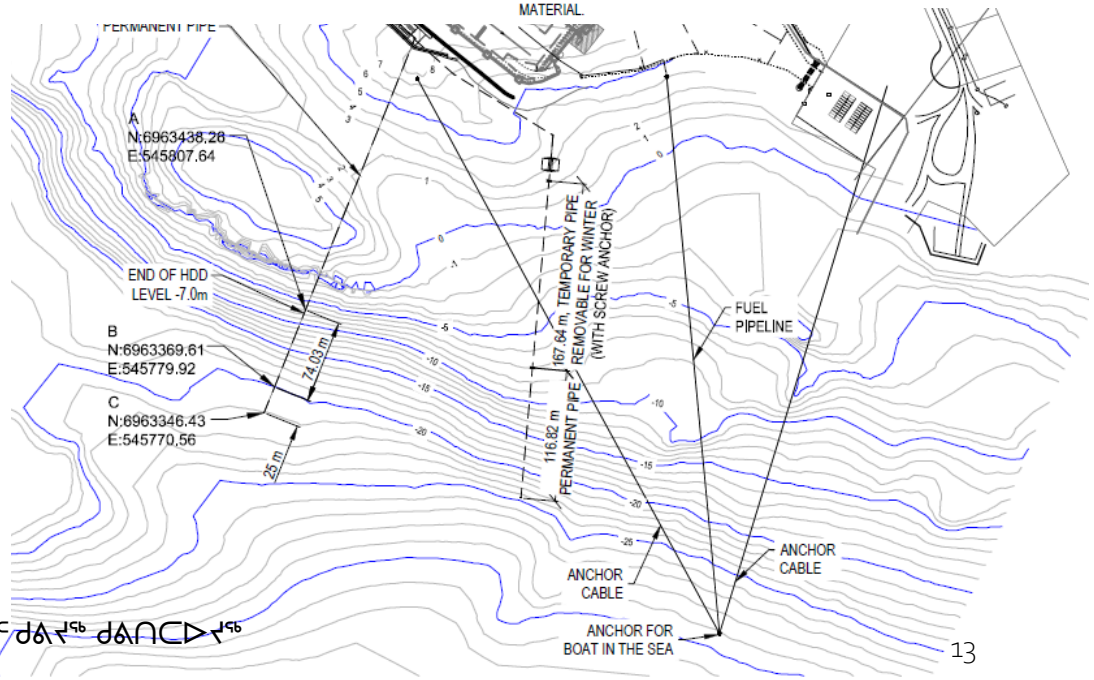

ᑕᕆᐅᕐᒥᐅᑕᐃᑦ ᐊᕙᑎᖓ

AGNICO EAGLE

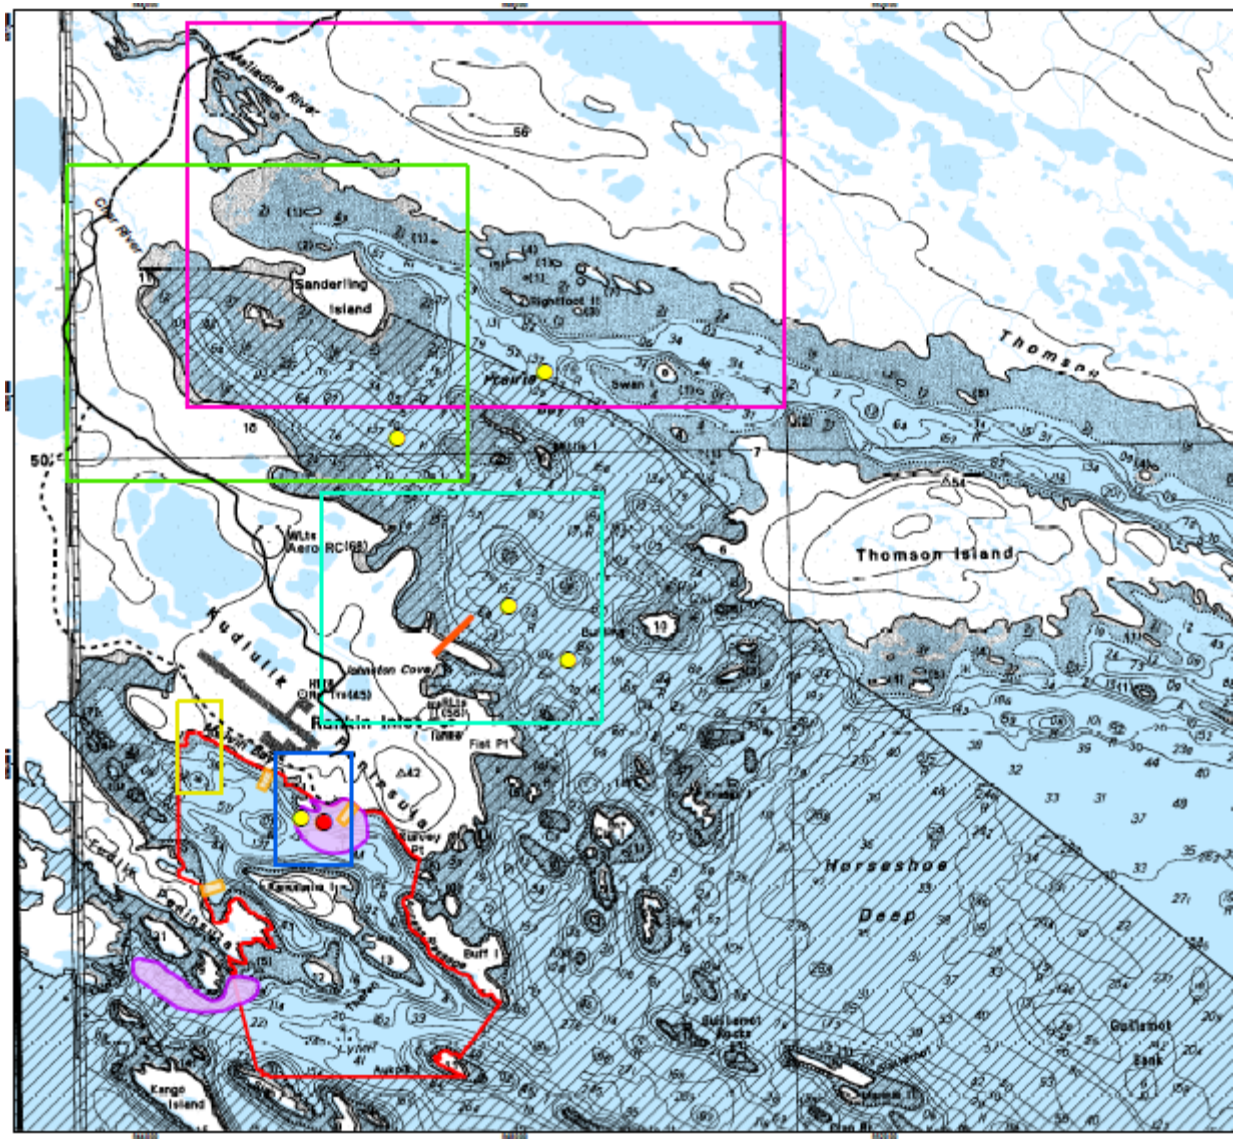

- ᐱᓕᕆᐊᖑᓯᒪᔪᖅ ᐃᒪᖅ ᑯᕕᑎᑕᐅᓂᐊᖅᑐᖅ ᐱᓕᕆᐊᖑᓯᒪᔪᒃᑯᑦ ᑕᕆᐅᕐᒧᑦ ᑯᕕᑎᑕᐅᓂᒃᑯᑦ
- ᑯᕕᑎᑕᐅᓂᐊᖅᑐᑦ 6,000 - 12,000 m³ ᖃᐅᑕᒫᑦ
- ᐊᒃᑐᖅᑕᐅᓂᖏᑦ ᑕᕆᐅᕐᒥᑦ ᐱᒻᒪᕆᐅᒋᔭᐅᔪᑦ ᐃᓚᒋᔭᐅᔪᑦ ᓯᒡᔭᒥᑦ ᓴᓇᕙᓪᓕᐊᓂᖅᑕᖃᖅᑐᒥᑦ ᐊᒻᒪᓗ ᐃᓕᐅᖅᑲᐃᑎᓪᓗᒋᑦ ᐊᒻᒪᓗ ᓴᓇᕙᓪᓕᐊᓂᕐᒧᑦ ᐅᐸᓗᕆᔭᐅᔪᓂᐅᓗᐊᕐᓂᐊᖅᑐᑦ ᖃᐸᓯᐊᕐᔪᖕᓄᑦ ᑕᖅᑭᓄᑦ
- ᐊᒃᑐᖅᑕᐅᓃᑦ ᑯᕕᓯᑎᑦᑎᓂᕐᒥᑦ ᐱᔪᓂᒃ ᑭᒡᓕᖃᕐᓂᐊᖅᑐᑦ ᐊᑯᐸᓕᖅᑎᕆᓂᕐᒧᑦ ᑭᒡᓕᓕᐅᖅᓯᒪᔪᒥᑦ
- ᑯᕕᓯᑎᑦᑎᓂᖅ ᓂᕆᐅᕆᔭᐅᖏᑦᑐᖅ ᐊᖏᔪᒥᒃ ᐊᒃᑐᖅᓯᓂᖃᕐᓂᐊᕐᓂᖓᓄᑦ ᐃᒪᕐᒧᑦ ᐊᓯᖏᓐᓄᓪᓗᓐᓃᑦ ᐱᒻᒪᕆᔭᐅᔪᑦ ᐃᓚᒋᔭᐅᔪᓄᑦ ᐅᖓᑖᓅᖅᑐᓂᒃ ᐊᑯᐸᓕᖅᑎᕆᓂᕐᒧᑦ ᑭᒡᓕᓕᐅᖅᓯᒪᔪᒥᑦ
- ᑕᒡᕙᓪᓗᐊᕕᐅᔾᔭᖅᓱᑎᒃ ᐊᖅᑭᐅᒪᔪᓕᐅᕆᓂᖅ ᓇᓗᓇᐃᖅᓯᔪᖅ ᑯᕕᓯᑎᑦᑎᓂᖅ ᑎᑭᐅᑎᓯᒪᓂᐊᕐᓂᖓᓄᑦ ᐃᓱᐊᓄᑦ ᐊᑯᐸᓕᖅᑎᕆᓂᕐᒧᑦ ᑭᒡᓕᓕᐅᖅᓯᒪᔪᒥᑦ

LEGEND

- BASELINE SAMPLING AREA - 2011
- BASELINE SAMPLING AREA - 2018
- MARINE LOCAL STUDY AREA - 2018
- MARINE REGIONAL STUDY AREA
- DISCHARGE 1 - POTENTIAL DISCHARGE LOCATION INTO MELVIN BAY (OFF ITIVIA FUEL STORAGE FACILITY)
- DISCHARGE 2 - POTENTIAL DISCHARGE LOCATION INTO MELVIN BAY (OFF BYPASS ROAD)
- DISCHARGE 3 - POTENTIAL DISCHARGE LOCATION INTO HUDSON BAY (OFF CHAR RIVER BRIDGE)
- DISCHARGE 4 - INTO PRAIRIE BAY (OFF JOHNSTON COVE)
- DISCHARGE 5 - INTO PRAIRIE BAY (OFF MELIADINE RIVER)
- ALL-WEATHER ACCESS ROAD (AWAR)
- BYPASS ROAD
- EXISTING ROAD
- BATHYMETRIC DEPTH CONTOUR
- WATERCOURSE
- WATERBODY
- PROPOSED DIFFUSER LOCATION
- APPROVED DIFFUSER LOCATION (CURRENT)
- RANKIN INLET SEWAGE OUTFALL PIPE (APPROXIMATE LOCATION)

ᐊᐅᓇᕐᓂᖅ

ᑕᕆᐅᓕᒃ ᐃᒪᖅ ᐃᓗᐊᓄᑦ ᑯᕕᔪᑦ

AGNICO EAGLE

ᑎᑎᖅᑲᖅ 1. ᐊᕐᕌᒍᑕᒫᖅ ᑕᕆᓕᐅᖕᒥᑦ ᐃᒪᓕᕆᓂᕐᒧᑦ ᖃᓄᐃᖓᓂᐅᔪᑦ (ᐊᒥᓱᑦ ᐅᑭᐅᒥᑦ ᐊᑐᖅᑕᐅᔪᖅ)

ᐅᑭᐅᖅ	ᐃᒪᐅᑉ ᖃᖓᓃᑦᑐᖅ (m³)	ᑲᑎᕝᕗᒋᑦ ᑯᕕᑎᑦᑎᓂᖅ ᐃᑎᕕᐊᓄᑦ (m³/ᐅᑉᓗᑕᒫᒃᑯᑦ)
2020	187,245	1,600
2021	333,953	1,600
2022	503,806	11,630
2023	277,768	11,515
2024	47,688	7,444
2025	0	7,987
2026	0	8,159
2027	0	7,729

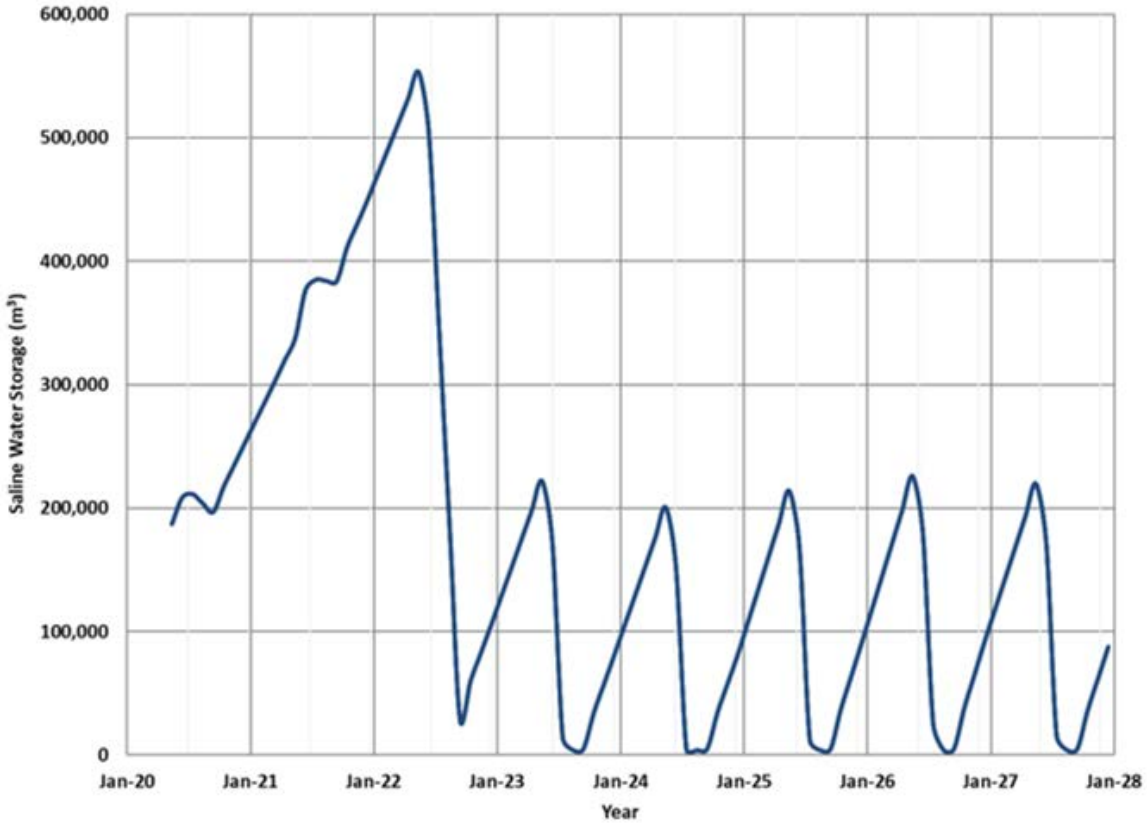

Figure 1: Accumulated Saline Water Storage on Site (Average Year Scenario)

ᐊᐅᓚᑦᑎᓂᕐᒧᑦ ᐸᕐᓇᐅᑎ

- ᓄᓇᐅᑉᖃᖓᓂᑦ ᐊᐅᓚᑦᑎᓂᕐᒧᑦ ᐸᕐᓇᐅᑎ - ᑎᑎᖅᑲᒥᑦ ᐃᓚᐅᔪᖅ B
- ᑯᕕᔪᖅᑲᖅᐸᑦᓂᕆᐅᓇᖕᒋᑦᑐᓂᒃ ᐸᕐᓇᐅᑎ - ᑎᑎᖅᑲᒥᑦ ᐃᓚᐅᔪᖅ C
- ᐊᑉᕐᑯᓯᕆᓂᕐᒥᒃ ᐊᐅᓚᑦᑎᓂᕐᒧᑦ ᐸᕐᓇᐅᑎ - ᑎᑎᖅᑲᒥᑦ ᐃᓚᐅᔪᖅ D
- ᓱᕋᒃᐸᓪᓕᐊᓂᖅ ᐊᒻᒪᓗᐊᓗᐊᓄᐊᖅᑐᓂᒃ ᐊᐅᓚᑦᑎᓂᕐᒧᑦ ᐸᕐᓇᐅᑎᐱᓕᕆᐊᖑᓯᒪᔪᖅ ᐃᒪᖅ ᑯᕕᑎᑕᐅᓂᖓᓄᑦ - ᑎᑎᖅᑲᒧᑦ ᐃᓚᓕᐅᑎᓯᒪᔪᖅ E
- ᑕᕆᐅᕐᒧᑦ ᑯᕕᓯᓂᕐᒥᒃ ᖃᐅᔨᓴᐃᓂᕐᒧᑦ ᐸᕐᓇᐅᑎ - ᑎᑎᖅᑲᒧᑦ ᐃᓚᓕᐅᑎᓯᒪᔪᖅ F

ᐲᖅᑕᐅᓂᖅ ᐊᒻᒪᓗ ᐅᑎᖅᑎᑎᕆᓂᖅ

ᐋᖅᑕᐅᓂᖅ/ᐅᑎᖅᑎᑎᕆᓂᖅ

- ᐱᕐᑯᑏᑦ ᐋᔭᖅᑕᐅᓂᐊᖅᑐᑦ ᓄᖅᑲᖅᐸᑕᑕᕆᐅᕐᒧᑦ ᑯᕕᖅᑕᐃᓃᑦ.
- ᐱᕐᑯᑏᑦ ᐋᖅᑕᐅᓂᐊᖅᑐᑦᐊᔾᔨᖕᒐᒪᓕᒡᓗᒍ ᓄᖅᑲᖕᒐᓚᐅᐱᓪᓚᖕᓂᕐᒧᑦ ᐅᑯᐊᖅᓯᓂᖅ ᐊᒻᒪᓗ ᐅᑎᖅᑎᑎᕆᓂᕐᒧᑦ ᐸᕐᓇᐅᑎ
- ᐋᖅᑕᐅᓂᖕᒋᑦ ᑕᑯᒃᓴᐅᔪᓗᒃᑖᑦ ᐅᓗᑎᐊᓇᖅᑐᓖᑦ

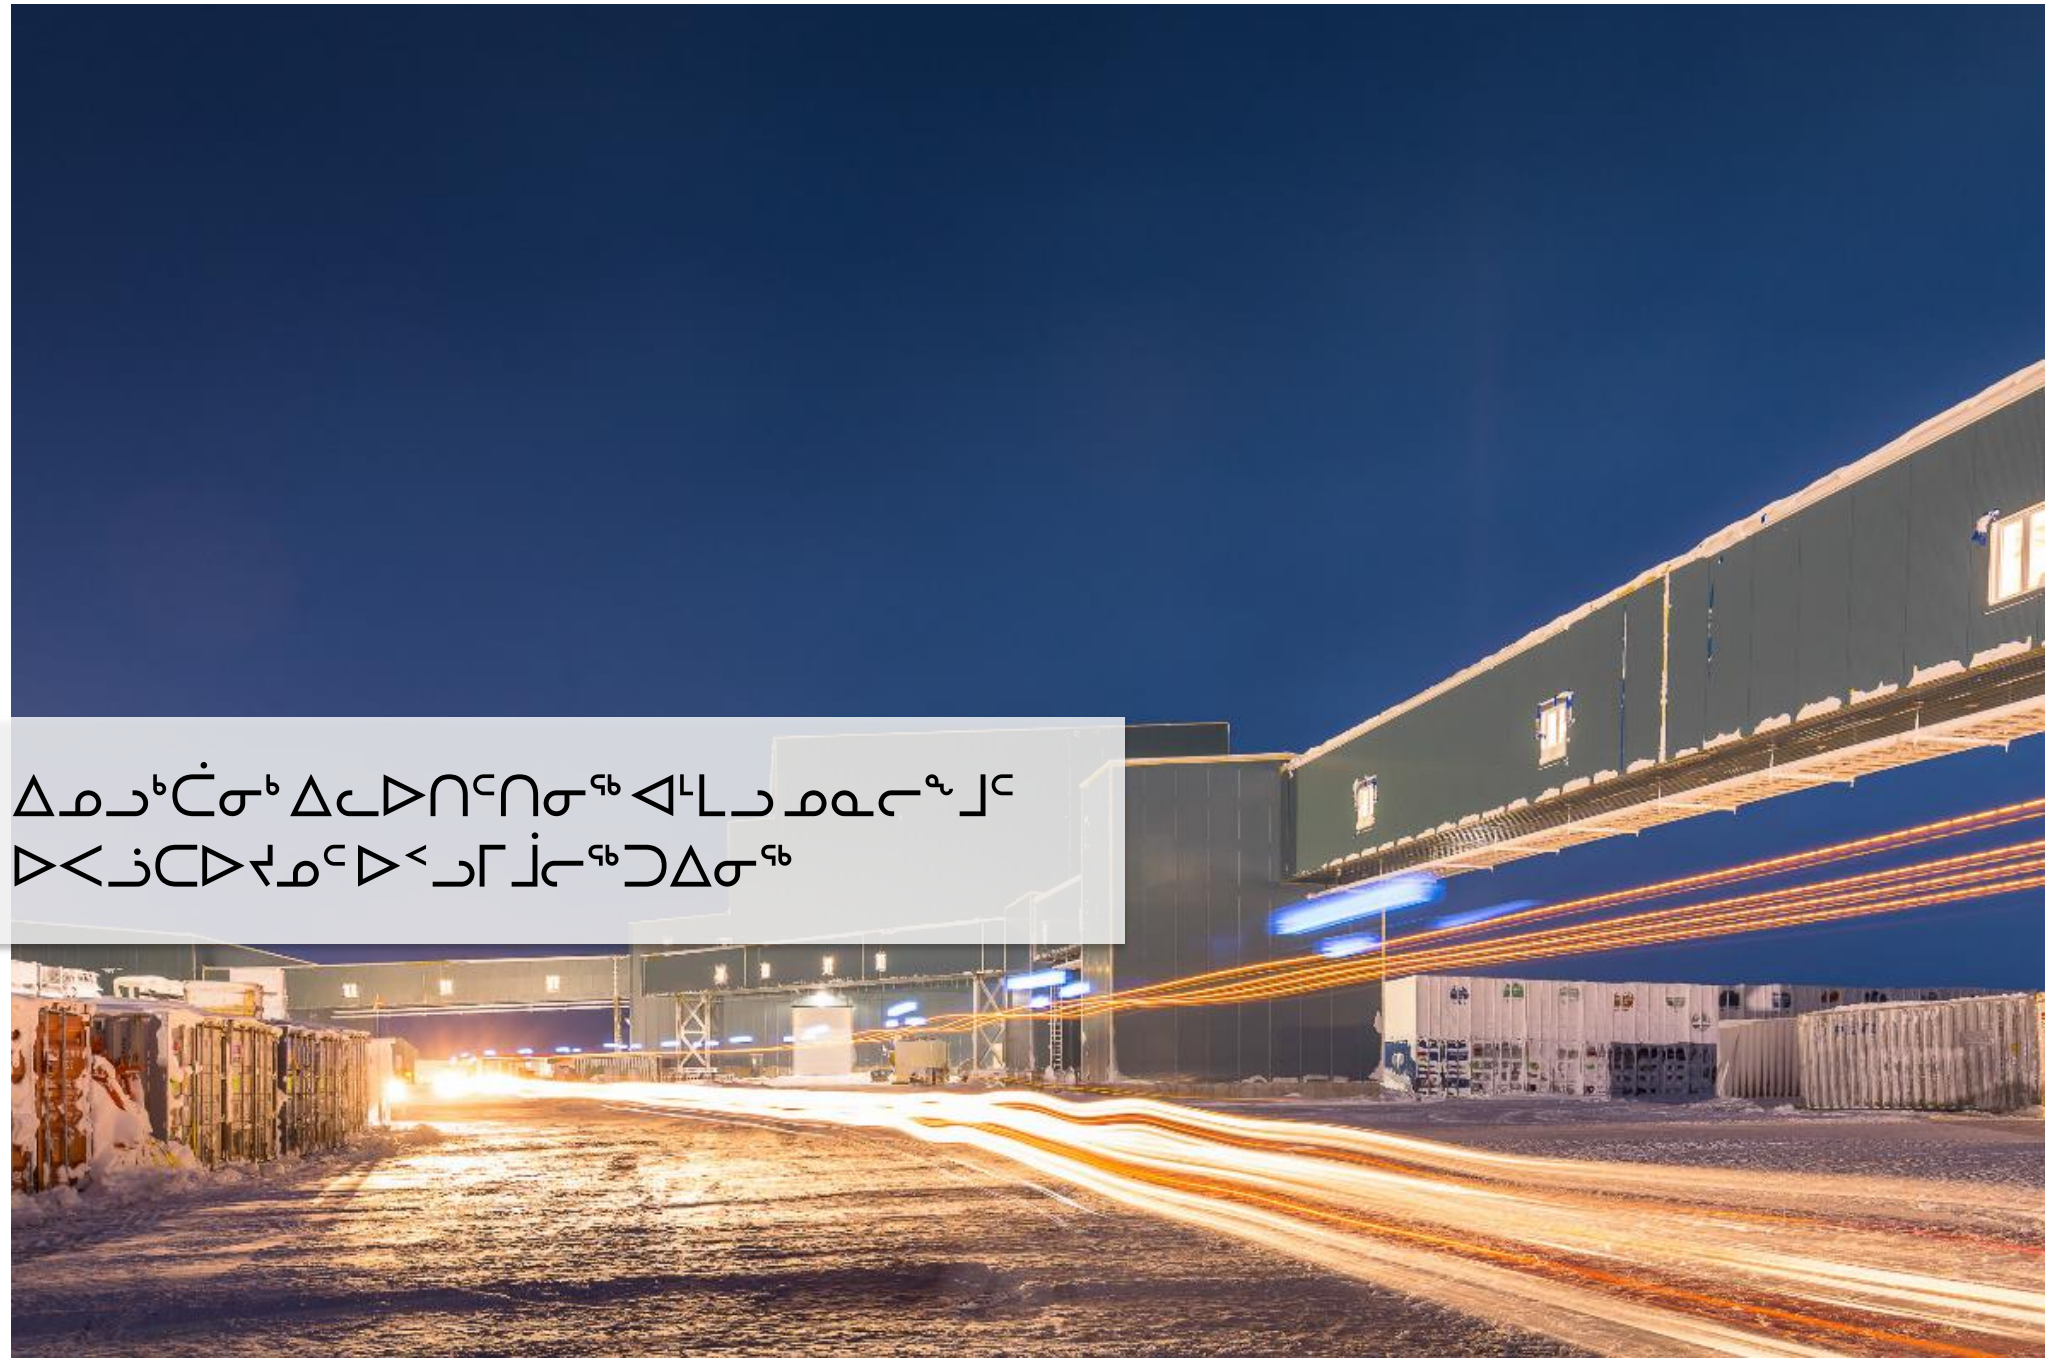

ᐃᓄᓗᒃᑖᓂᒃ ᐃᓚᐅᑎᑦᑎᓂᖅ ᐊᒻᒪᓗ ᓄᓇᓕᖕᒧᑦ ᐅᐸᓗᑕᐅᔪᓄᑦᐅᑉᓗᒥᒨᓕᖅᑐᐃᓂᖅ

ᐊᒡᓃᑯᒃᑯᑦ ᐅᖃᖃᑎᖃᕐᓂᖕᒋᑦ ᐊᒻᒪᓗ ᐃᓚᐅᖃᑕᐅᑎᑦᑎᓂᖕᒋᑦ ᐃᑲᔪᐃᐸᓗᑎᒃ ᓄᓇᕗᒻᒥ ᐃᒪᓕᕆᔨᒃᑯᑦ ᓚᐃᓴᓐᓯᖓᓂᑦ ᐋᖅᑭᒋᐊᖅᓯᓂᕐᒧᑦ

AGNICO EAGLE

ᐊᒡᓃᑯᒃᑯᑦ ᐃᓄᓗᒃᑖᓂᒃ ᐃᓚᐅᑎᑦᑎᓂᖕᒋᑦ ᐊᒻᒪᓗ ᐅᖃᖃᑎᖃᕐᓂᕐᒧᑦ ᐊᑐᖅᑕᐅᔪᓂᑦ ᐃᓚᐅᔪᑦ ᐱᓕᕆᖃᑎᒋᐸᓗᒋᑦ:

- ᐊᒃᑐᖅᑕᐅᓯᒪᔪᑦ ᓄᓇᓖᑦ;
- ᐃᓄᐃᑦ ᐱᓕᕆᖃᑎᒌᖕᒋᑦ;
- ᐊᕕᒃᑐᖅᓯᒪᔪᒥᑦ ᐃᓄᐃᑦ ᑲᑐᔾᔨᖃᑎᒌᑦ;
- ᐃᓐᓇᕆᔭᐅᔪᑦ,
- ᓄᓇᒥᒃ ᐊᑐᖃᑦᑕᖅᑐᑦ; ᐊᒻᒪᓗ
- •ᐊᓯᖕᒋᑦ ᐱᖃᖃᑕᐅᔪᑦ.

ᓄᓇᕗᒻᒥ ᐃᒪᓕᕆᔨᒃᑯᑦ ᐱᕙᓪᓕᐊᓂᖓᑦ ᐋᖅᑭᐅᒪᔪᖅ ᑎᑯᓕᐊᖅᓯᒪᐸᓗᓂ ᐃᓄᐃᑦ ᖃᐅᔨᒪᔭᑐᖃᖕᒋᓐᓂᑦ ᒪᓕᒃᑕᐅᔪᒃᓴᖕᒋᓐᓂᑦ ᐃᓚᐅᐸᓗᑎᒃ:

- ᐱᑦᑕᐅᔪᒥᒃ ᐊᑐᕐᓗᓂ ᐅᒃᑯᐃᖓᓂᒃᑯᑦ, ᑐᙵᓯᒃᑎᑦᑎᐸᓗᓂ ᐊᒻᒪᓗ ᐃᓚᐅᑎᑦᑎᐸᓗᓂ;
- ᐃᓱᒪᓕᐅᓇᓂᖅ ᐅᖃᓪᓗᓇᒃᓴᐅᑎᓂᒃᑯᑦ ᐊᒻᒪᓗ ᐊᖕᒋᖃᑎᒌᖕᓂᒃᑯᑦ;
- ᐱᓕᕆᖃᑎᒌᒃᓗᓂ ᐊᑕᐅᓯᕐᒥᒃ ᐱᔾᔪᑕᐅᔪᒧᑦ; ᐊᒻᒪᓗ
- ᐃᒃᐱᒍᓱᒡᕕᖃᕐᓂᖅ ᐊᒻᒪᓗ ᑲᒪᔭᖃᕐᓂᖅ ᓄᓇᒥᑦ, ᐃᒪᕐᒥᑦ ᐊᒻᒪᓗ ᐊᕙᑎᒥᑦ.

ᐃᒪᕐᒧᑦ ᓱᐸᓗᓕᐅᐸ ᒥᒃᓵᓄᑦ ᐱᓕᕆᐊᕐᒥᑦ ᐅᖃᖃᑎᖃᕐᓂᖅ

AGNICO EAGLE

- ᐅᖃᖃᑎᖃᓚᐅᖅᑐᑦ ᓇᑦᑎᐊᑦ 2020-ᒥᑦ, ᐊᒻᒪᓗ ᑐᒡᓕᐊᓂᑦ ᐅᖃᖃᑎᖃᖅᓱᑎᒃ ᓴᒡᒐᕈᑦ 2020-ᒥᑦ. ᑑᒃᓯᕋᐅᑎ ᒫᓐᓇ ᕿᒥᕐᕈᔭᐅᔪᖅ ᐊᕙᑎᓕᕆᔨᒃᑯᓐᓄᑦ. ᓂᕆᐅᒃᑐᒍᑦ ᖃᓄᑭᐊᖅ ᑲᑎᒪᑎᑦᑎᓂᖃᕐᓂᐊᕐᓂᐸᑎᖕᓄᑦ ᐅᑭᐅᖑᔪᖅ, ᐊᒻᒪᓗ ᐊᕙᑎᓕᕆᔨᒃᑯᑦ ᑐᓴᕈᒪᔪᑦ ᖃᓄᖅ ᐱᓕᕆᐊᖑᓂᐊᕐᓂᖓᓄᑦ.
- ᑐᓴᕐᕕᐅᓚᐅᖅᑐᓂᑦ ᓇᑦᑎᐊᑦ-ᒥᑦ (ᒫᑦᓯ) ᐅᖃᖃᑎᖃᕐᓂᐅᔪᓂᑦ, ᐊᒡᓃᑯᒃᑯᑦ ᐅᖃᐅᓯᖃᓚᐅᖅᑐᑦ ᐃᑳᕈᑎᓕᐅᕐᓂᐊᕐᓗᑎᒃ ᓱᐸᓗᓕᒃᑯᑦ ᑐᒃᑐᓄᑦ, ᐺᐊᓐᑕᓄᑦ, ᐊᒻᒪᓗ ᓯᑭᑑᓄᑦ.
- ᑐᒡᓕᐊᓂᑦ ᐅᖃᖃᑎᖃᕐᓂᕐᓂᑦ, ᑐᓴᕐᕕᒋᓚᐅᖅᑕᕗᑦ ᑕᒪᓗᒃᑖᖅᑲᔭᖅ ᐃᓄᐃᑦ ᓱᐸᓗᓕᓕᖅᓯᕐᑯᔨᐸᓗᑎᒃ ᐊᒥᓱᙱᕆᐊᖏᖓᕐᓗᒋᑦ ᓄᓇᒃᑰᕈᑎᒃᑯᑦ ᐊᒡᔭᖅᑐᐃᓃᑦ, ᑭᓯᐊᓂ ᐊᒥᓱᓂᒃ ᐃᓱᒫᓗᑎᑕᖃᐅᖅᑐᑦ ᐊᒃᑐᖅᑕᐅᓂᖏᓐᓄᑦ ᑐᒃᑐᐃᑦ.
  - ᐱᓕᕆᐊᕆᓂᐊᕐᓗᒋᑦ ᐊᒃᑐᖅᓯᓃᑦ ᑐᒃᑐᓄᑦ, ᐊᒡᓃᑯᒃᑯᑦ ᐊᓯᖏᓐᓂᒃ ᐊᑐᖅᑕᐅᔪᓐᓇᖅᑐᓂᒃ ᕿᓂᖅᑐᑦ ᖃᓕᖓᕐᓗᒍ ᓱᐸᓗᓕᒃ ᐃᑳᖅᑕᕐᕕᓕᐅᖏᖓᕐᓗᑎᒃ.
- ᑕᐅᑐᒐᖃᕐᓂᕐᒧᑦ ᑲᑎᒪᓂᖃᒃᑲᓐᓂᓚᐅᖅᑐᑦ ᑕᐃᒪᙱᓂᑦ ᐊᑯᓪᓕᕈᕐᕕᒃ 28, 2020-ᒥᑦ

21 In-person Meetings	**2** Call-in Radio Shows	**2** Public Open Houses
17 Facebook Posts	**385** Questions/ Comments	**19** Explicit Expressions of

Questions & Comments Received by Valued Component/Theme

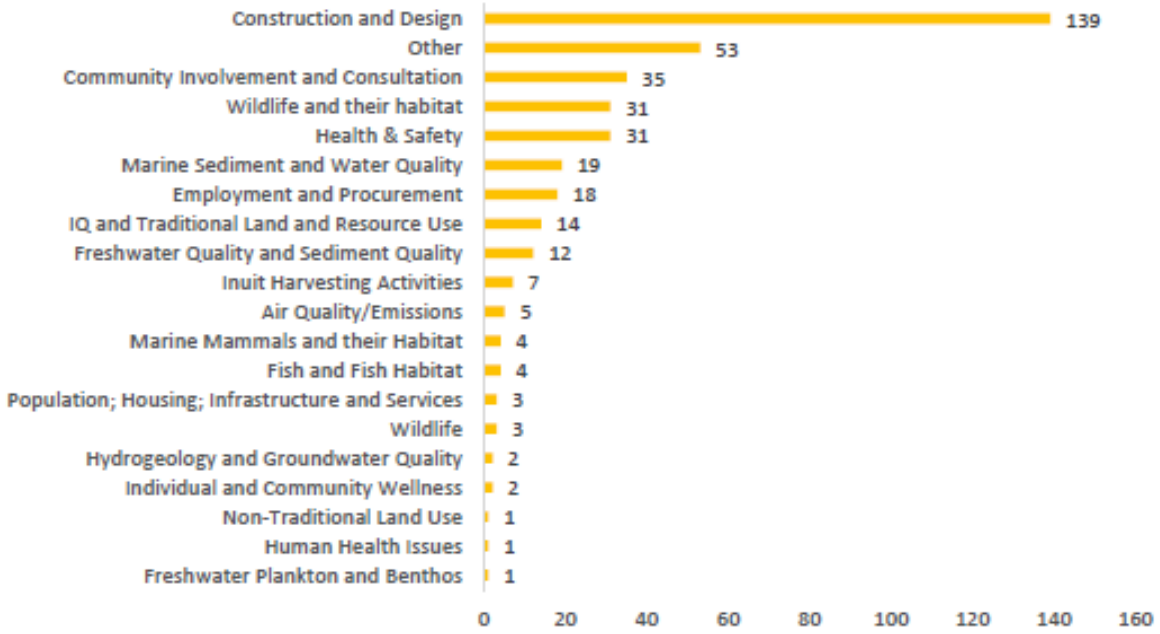

ᓱᐸᓗᒥᐅᐸ ᒥᒃᓵᓄᑦ ᐅᖃᖃᑎᖃᕐᓃᑦ - ᐊᑯᓪᓕᕈᕐᕕᒃ 2020-ᒥᑦ

AGNICO EAGLE

#	ᐅᖃᐅᓯᐅᔪᑦ ᐊᒻᒪᓗ ᐱᓂᐊᕐᓂᕆᔭᐅᔪᑦ	
1	ᐃᑳᕈᑎᓕᐅᕐᓗᑎᒃ	
2	ᐊᑐᕐᓗᑎᒃ ᐱᖅᑯᓯᒃᑯᑦ ᖃᐅᔨᒪᓂᕆᔭᐅᔪᓂᒃ/ᐃᓄᐃᑦ ᖃᐅᔨᒪᔭᑐᖃᖏᓐᓂᒃ ᖃᐅᔨᓂᐊᕐᓗᑎᒃ ᐃᑳᕐᕕᐅᓂᐊᖅᑐᓂᒃ ᐅᕝᕙᓘᓐᓃᑦ ᖃᓕᕐᕕᐅᓂᐊᖅᑐᓂᒃ	ᐃᓐᓇᕆᔭᐅᔪᑦ ᑭᒡᒐᖅᑐᐃᔪᑦ ᐆᒪᔪᓕᕆᔨᐊᓛᒃᑯᓐᓂᑦ ᖃᐅᔨᓴᕐᑯᔭᐅᓂᐊᖅᑐᑦ ᐅᑭᐅᓗᒃᑖᖅ ᐊᐸᕐᑯᑎᒥᒃ ᖃᐅᔨᓗᒋᓪᓗ ᓇᐅᒃᑯᑦ ᐃᓕᔭᐅᓂᐊᕐᒪᖔᑕᑐᒃᑐᐃᑦ ᐃᑳᕐᕕᒋᓇᔭᖅᑕᖏᑦ ᐅᕝᕙᓘᓐᓃᑦ ᓇᐅᒃᑯᑦ ᓱᐸᓗᓕᒃ ᖃᓕᖅᑕᐅᔭᕆᐊᖃᕐᒪᖔᑦ
3	ᐊᑐᕐᓗᓂ ᐱᖓᓐᓇᖓᓂᑦ ᓱᓇᑐᐃᓐᓇᓕᕆᓂᕐᓂᒃ ᖃᐅᔨᓂᐊᕐᓗᓂ ᐃᑳᕐᕕᓕᐊᖑᓂᐊᖅᑐᓂᒃ	a) ᖁᖓᓯᕈᑎᓕᕆᓂᕐᒥᒃ ᖃᐅᔨᓴᐃᓂᖅ b) ᐊᐸᕐᑯᑎᓂᒃ ᖃᐅᔨᔭᐅᔪᑦ c) ᐊᔾᔨᓕᐅᕈᑎᒃᑯᑦ ᖃᐅᔨᓴᐃᓂᖅ ᐊᐸᕐᑯᑎᒥᑦ d) ᐊᔾᔨᓕᐅᕈᑎᒃᑯᑦ ᖃᐅᔨᓴᐃᓂᖅ ᓱᐸᓗᓕᖏᒥᑦ e) ᐊᐸᕐᑯᑎᒧᑦ ᐊᑐᖅᑕᐅᔪᓂᒃ ᖃᐅᔨᓴᐃᓂᖅ
4	ᐊᑯᓂᐅᔪᒥᒃ ᖃᐅᔨᓴᐃᓂᕐᒧᑦ ᖃᐅᔨᓴᐃᓗᓂ ᐃᑲᔪᕐᓂᐊᖅᑐᒥᒃ ᐊᑐᓕᖅᑎᑦᑎᓂᕐᒧᑦ ᐊᐅᓚᑦᑎᓂᕐᒥᒃ	a) ᐃᓂᐅᔪᒧᖕᒐᐅᑎᓪᓗᒋᑦ ᐃᓐᓇᕆᔭᐅᔪᑦ b) ᖃᐅᔨᓴᐃᓂᖅ ᑐᒃᑐᓂᒃ ᔫᐲᐊᔅᖃᖅᑐᓂᒃ ᖁᖓᓯᕈᑎᓂᒃ c) ᐊᔾᔨᓕᐅᕈᑎᒃᑯᑦ ᖃᐅᔨᓴᐃᓂᖅ d) ᐊᐸᕐᑯᑎᒥᒃ ᐃᓂᐅᔪᒥᒃ ᖃᐅᔨᓴᐃᓂᖅ ᐃᓚᒋᔭᐅᓗᓂ ᐆᒪᔪᓕᕆᔨᐊᓛᒃᑯᑦ ᐱᓕᕆᐊᖓᑦ
5	ᐊᑭᖃᙱᑦᑐᖅ ᐅᖃᓘᑎᑕᖃᕐᓂᐊᖅᑐᖅ ᓱᐸᓗᓕᖏᑦ ᓈᒻᒪᙱᑦᑐᓂᒃ ᓄᓇᓕᖏᐅᑦ ᖃᐅᔨᒃᐸᑕᐅᖃᓗᒍᖕᓇᕐᓂᐊᕐᓗᑎᒃ	
6	ᑯᕕᔪᒥᒃ ᖃᐅᔨᔾᔪᑎ ᓱᐸᓗᓕᖏᑦ ᐃᓚᓕᐅᑎᔭᐅᔪᖕᓇᖅᑐᖅ	
7	ᐃᖃᓗᒐᕐᔪᓕᐊᖅᓱᓂ ᖁᑦᑎᖕᓂᕐᒥᑦ ᓱᐸᓗᓕᒃ ᐅᔭᖅᑲᐃᑦ ᑲᓇᖕᓇᖓᓃᓐᓂᐊᖅᑐᖅ	
8	ᓇᓗᓇᐃᒃᑯᑕᐃᑦ ᐅᖓᓯᒌᒡᓗᑎᒃ ᓱᐸᓗᓕᖕᒥᓐᓂᐊᖅᑐᑦ ᐅᑭᐅᖑᑎᓪᓗᒍ	
9	ᐊᒡᓃᑯᒃᑯᑦ ᖃᓕᖅᓯᓂᐊᖅᑐᑦ 80-90%-ᖓᓂᑦ ᓱᐸᓗᓕᐅᐸ ᐱᓕᕆᖃᑎᒋᓗᒋᓪᓗ ᐆᒪᔪᓕᕆᔨᐊᓛᒃᑯᑦ, ᑭᕙᓪᓕᕐᒥᑦ ᐃᓄᐃᑦ ᑲᑐᔾᔨᖃᑎᒌᒃᑯᑦ, ᐃᓐᓇᕆᔭᐅᔪᑦ ᐊᒻᒪᓗ ᓄᓇᓕᖏᐅᑕᐃᑦ ᐃᓂᐅᓂᐊᖅᑐᑦᒥᒃᓵᓄᑦ. ᐃᓇᖕᒋᓂᐊᖅᑐᖅ ᐱᓂᐊᕐᓂᕆᔭᐅᔪᖅ 1-ᒥᑦ ᐃᑳᕈᑎᓕᐅᕐᓂᐊᕐᓗᑎᒃ ᐊᑐᖅᑕᐅᖓᕈᒪᒃᐸᑦᐊᖏᓗᐊᖏᒋᐊᖅᑎᑦᑎᓂᕐᒧᑦ	

ᐊᓯᐊᒍᖕᒫᖅ ᖃᐅᔨᓴᐃᓂᖅ

ᐊᓯᐊᒍᖕᒫᖅ ᐊᑐᖅᑕᐅᔪᓐᓇᖅᑐᖅ: ᑯᕕᑎᑕᐅᓂᐊᖅᑑᑉ ᐊᖏᓂᖕᒐ 20,000 m³/day

- ᖃᓄᑎᒋᐅᔪᒥᒃ ᑯᕕᓯᖃᑦᑕᕐᓂᐊᕐᓂᕐᒧᑦ ᑐᒃᓯᕋᐅᑎ 6,000-ᒥᑦ 12,000-ᒧᑦ m³/ᐅᑉᓗᑕᒫᒃᑯᑦ
- ᐊᓯᐊᒍᖕᒫᖅ ᐃᓱᒪᒋᔭᐅᓚᐅᖅᑐᖅ ᐃᓚᐅᑎᓐᓂᐊᕐᓗᒍ ᓴᖑᑎᑦᑎᓂᖅ ᖄᖓᓃᑦᑐᒥᑦ ᐃᒪᕐᒥᑦ, ᐃᓚᐅᔪᖅ CP1 ᐊᐅᓚᑦᑎᓂᐊᕐᓗᓂ ᐅᔭᕋᒃᑕᕆᐊᕐᒥᑦ ᐊᖏᓂᖅᓴᒥᒃ ᐃᒪᕐᒥᑦ.
- ᐊᖏᓗᐊᖏᑎᓐᓂᐊᕐᓗᒋᑦ ᓴᓇᐅᔭᕙᓪᓕᐊᓂᖕᒐᓄᑦ, ᒫᓐᓇᐅᔪᖅ ᖃᓄᐃᖕᒐᓂᐊᕐᓂᖕᒐ ᐊᖏᒡᓕᒋᐊᖅᓯᔪᖅ ᐃᒪᕐᒥᑦ 20,000 m³/ᖃᐅᑕᒫᑦ, ᓴᓇᔭᐅᔪᖃᕆᐊᖃᒃᑲᓐᓂᙱᓪᓗᓐᓃᑦ.
- ᖃᓄᐃᖕᒐᓂᐊᖅᑐᓕᐅᕆᓂᖅ ᓇᓗᓇᐃᖅᓯᔪᖅ ᐃᒪᐅᑉ ᖃᓄᐃᓐᓂᖕᒐᓄᑦ ᑎᑭᐅᑎᓂᐊᖅᑐᖅ ᐊᑯᑉᓕᖅᓯᓂᕐᒧᑦ ᒪᓕᒃᑕᐅᔭᕆᐊᓕᖕᒥᑦ ᐊᑯᑉᓕᖅᑎᕆᓂᕐᒧᑦ ᑭᒡᓕᓕᐅᖅᓯᒪᔪᒧᑦ
- ᖃᐅᔨᓴᐃᒃᑲᓐᓂᕐᓂᐅᔪᖅ 20,000 m³/ᖃᐅᑕᒫᒧᑦ ᑐᓂᐅᑕᐅᓚᐅᖅᑐᖅ ᐃᓚᒋᔭᐅᑉᓗᓂ ᑐᑭᓯᐅᒪᔾᔪᑎᓂᒃ ᑐᒃᓯᕋᐅᑕᐅᔪᓄᑦ.

ᐊᓯᐊᒍᖕᒫᖅ ᐊᑐᖅᑕᐅᔪᓐᓇᖅᑐᖅ: ᐊᒡᔭᖅᑕᐅᓂᖕᒐᓄᑦ ᐋᖅᑭᐅᒪᔪᖅ ᐱᓕᕆᐊᖕᒍᓯᒪᔪᖅ ᐃᒪᕐᒥᒃ ᑯᕕᓯᑎᑦᑎᓂᕐᒧᑦ

AGNICO EAGLE

- ᖃᐅᔨᓴᖅᑕᐅᓂᖕᒐ ᐃᑲᔫᑕᐅᔪᓐᓇᖅᑐᑦ ᐊᒻᒪᓗ ᐃᑲᔪᐃᓂᖃᙱᑦᑐᑦ ᐊᑐᕐᓗᓂ ᐊᑕᐅᓯᕐᒥᑦᒪᕐᕉᖕᓂᑦᔫᓐᓃᑦ ᐊᒡᔭᖅᑕᐅᓂᖕᒐᑕᐱᓕᕆᐊᖕᒍᓯᒪᔪᖅ ᐃᒪᖅ
- ᓂᕈᐊᖅᑕᐅᔪᑦᒪᕐᕉᖕᓂᑦᓱᐸᓗᓕᖕᓂᑦ:
  - ᐊᖕᒋᓗᐊᖕᒋᑎᓪᓗᒍ ᐊᖕᒪᓗᕐᓂᖕᒐᑕᓱᐸᓗᓕᐅᐸ
  - ᐋᖅᑭᒃᓱᖅᑕᐅᔪᖕᓇᕐᓗᓂ ᐊᑕᐅᓯᖅ ᓱᐸᓗᓕᒃ ᐱᖃᑖ ᐊᔪᙱᑏᓇᕐᓗᒍ
  - ᐃᑳᕐᕕᓕᐅᕐᓗᓂ ᐸᐋᓐᑕᓄᑦ/ᓯᑭᑑᓄᑦ ᐊᒻᒪᓗ ᑐᒃᑐᓄᑦ
  - ᐃᓂᖃᖅᑎᑦᑎᓗᓂ ᐊᐅᓚᓐᓂᐊᕐᓗᒋᑦ ᐸᕐᓇᐅᑕᐅᔪᑦ ᐊᒻᒪᓗ ᐊᓯᐊᒍᖕᒫᖅ ᐊᖕᒋᑎᒋᓂᖕᒐᑕ ᑯᕕᑎᑕᐅᔪᖕᓇᖅᑐᑦ

ᐊᓯᐊᒍᖕᒫᖅ ᐊᑐᖅᑕᐅᔪᓐᓇᖅᑐᖅ: ᑯᕕᓯᕝᕕᐅᔪᖅ ᐊᒻᒪᓗ ᖃᖓᒃᑯᑦ ᑯᕕᓯᓂᖅ

AGNICO EAGLE

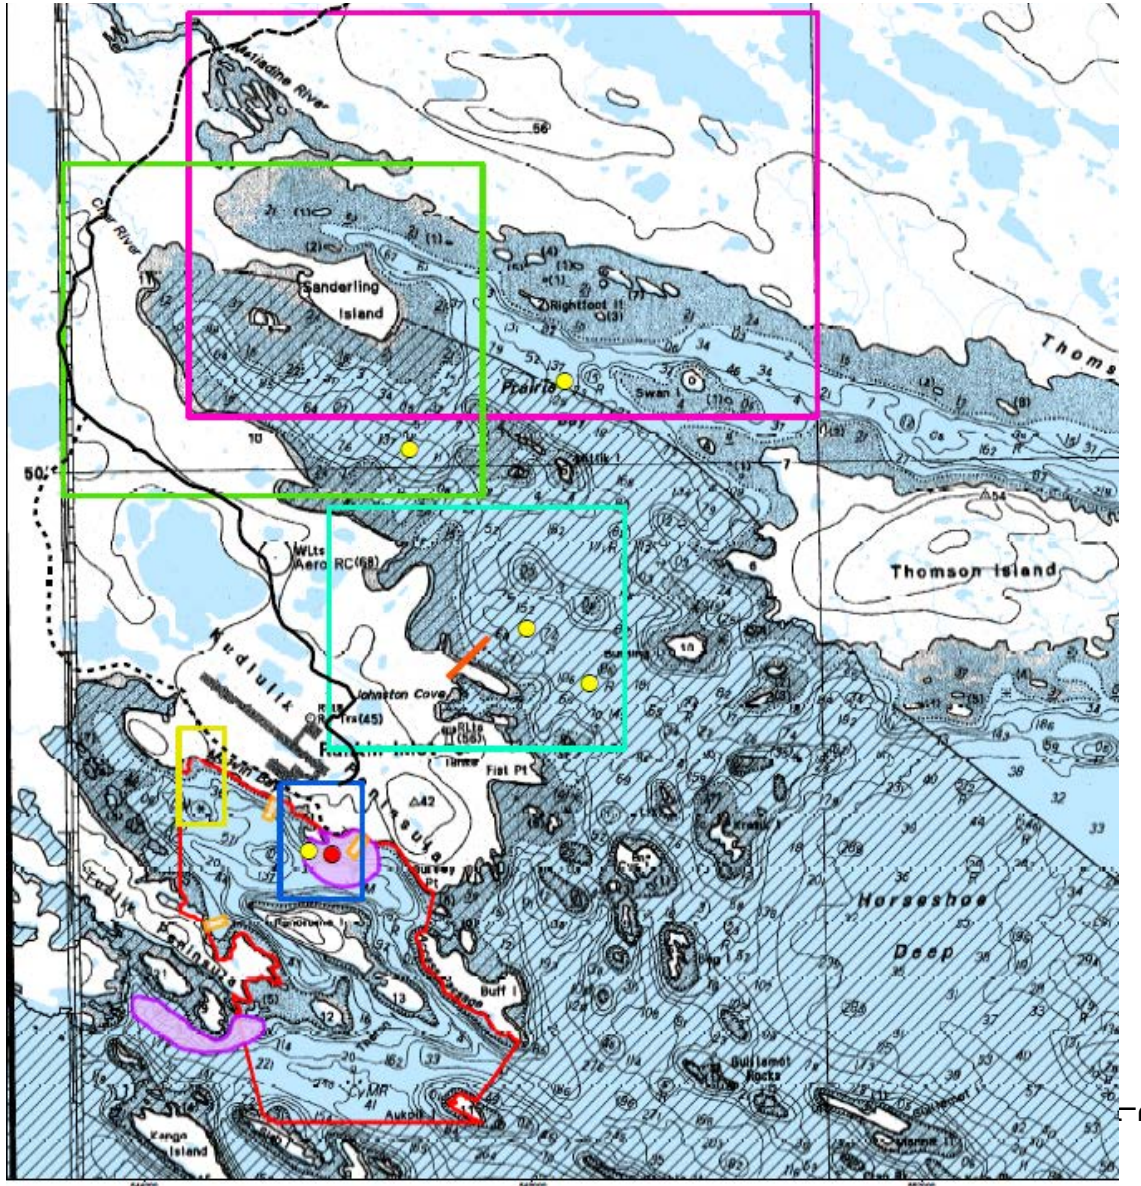

- ᖃᐅᔨᓴᖃᑦᑕᕐᓗᒍ ᐊᕐᕌᒍᑕᒫᑦ ᖃᑉᓯᐅᓂᖓᑕ ᑯᕕᔭᐅᔪᖅ
- ᐊᖏᒡᓕᒋᐊᕐᓗᒍ ᑯᕕᑎᑦᑎᓂᐅᔪᓐᓇᖅᑐᖅ ᐅᐱᕐᖓᒃᑯᑦ ᐊᒻᒪᓗ ᐅᑭᐊᒃᓵᒃᑯᑦ
- ᐊᓯᖏᓐᓂᒃ ᐃᓂᒃᓴᐃᑦ ᐃᓱᒪᒋᔭᐅᔪᑦ

LEGEND

- BASELINE SAMPLING AREA - 2011
- BASELINE SAMPLING AREA - 2018
- MARINE LOCAL STUDY AREA - 2018
- MARINE REGIONAL STUDY AREA
- DISCHARGE 1 - POTENTIAL DISCHARGE LOCATION INTO MELVIN BAY (OFF ITIVIA FUEL STORAGE FACILITY)
- DISCHARGE 2 - POTENTIAL DISCHARGE LOCATION INTO MELVIN BAY (OFF BYPASS ROAD)
- DISCHARGE 3 - POTENTIAL DISCHARGE LOCATION INTO HUDSON BAY (OFF CHAR RIVER BRIDGE)
- DISCHARGE 4 - INTO PRAIRIE BAY (OFF JOHNSTON COVE)
- DISCHARGE 5 - INTO PRAIRIE BAY (OFF MELIADINE RIVER)
- ALL-WEATHER ACCESS ROAD (AWAR)
- BYPASS ROAD
- EXISTING ROAD
- BATHYMETRIC DEPTH CONTOUR
- WATERCOURSE
- WATERBODY
- PROPOSED DIFFUSER LOCATION
- APPROVED DIFFUSER LOCATION (CURRENT)
- RANKIN INLET SEWAGE OUTFALL PIPE (APPROXIMATE LOCATION)

ᓕᕆᐊᖑᓂᖓᑕᒥᒃᓴᓄᑦ ᑲᑎᒪᓃᑦ

ᐊᓯᐊᒍᖕᒫᖅ ᐊᑐᖅᑕᐅᔪᓐᓇᖅᑐᖅ: ᓴᓇᔭᐅᓂᖓᓄᑦ ᐋᖅᑭᐅᒪᔪᖅ ᑯᕕᓯᓂᐊᕐᓗᓂ ᑕᕆᐅᕐᒧᑦ

AGNICO EAGLE

ᐊᑐᖅᑕᐅᔪᖅ ᓴᓇᕙᓪᓕᐊᓂᕐᒧᑦ	ᓴᓇᔭᐅᔪᓐᓇᖅᑐᖅ	ᐊᕙᑎᒥᒃ ᐊᒃᑐᖅᓯᓂᖅ	ᒥᐊᓂᕆᔭᐅᓂᖓ ᓱᐸᓗᓕᒃ
ᐅᒃᑯᐃᖓᔪᖅ ᑭᐱᓯᒪᔪᖅ	■ ᐊᑐᖅᑕᐅᓛᖑᖃᑦᑕᖅᑐᖅ ᓴᓇᕙᓪᓕᐊᑎᓪᓗᒋᑦ ᐊᑭᖏᑦ ᐱᔾᔪᑎᒋᐸᓗᒋᑦ ᐊᒻᒪᓗ ᐃᓕᔭᐅᓂᖓᓄᑦ ᐃᓗᐊᕐᓂᕐᒧᑦ ■ ᐊᒥᓲᖏᓛᖑᔪᓂᒃ ᐊᑐᕆᐊᖃᕐᓂᖅ ᐃᖏᕐᕋᔭᒃᑎᑕᐅᓂᐊᕐᓗᑎᒃ ᐱᕐᑯᑏᑦ ■ ᖀᖅᑎᕆᓂᖅᑕᖃᑐᐃᓐᓇᕆᐊᓕᒃ ᐊᒻᒪᓗ ᑭᐱᓯᓂᕐᓂᒃ	■ ᐱᔭᕆᐊᖃᕐᓂᖓᓄᑦ ᐅᒃᑯᐃᖓᔪᒥᒃ ᑭᐱᓯᓂᕐᒧᑦ ᑕᕆᐅᐸᐊᓗᐊᓂᑦ ᑖᒻᓇ ᐊᖏᔪᒥᒃ ᓯᕗᓂᐊᒍᑦ ᓴᓇᕙᓪᓕᐊᓂᖅᑕᖃᕆᐊᖃᕐᓂᐊᖅᑐᖅ ᐅᑎᖅᑎᑎᕆᓂᕐᒧᑦ ᐃᓗᐃᓵᕆᓂᖃᕐᓂᐊᓵᖅᑎᓪᓗᒋᒧᑦ ᐊᒻᒪᓗ/ᐅᕝᕙᓘᓐᓃᑦ ᑎᑭᐅᑎᓂᐊᕐᓗᑎᒃ ᒪᓕᒐᓕᕆᓂᕐᒧᑦ ᐱᔭᕆᐊᓕᖕᓄᑦ ■ ᐱᐅᖏᑦᑐᖅᑕᓕᖕᓄᑦ ᐃᓱᒪᒍᑕᐅᔪᑦ ᒥᑭᔫᔪᑦ	■ ᓱᓗᓕᒃ ᖃᓕᖅᓯᒪᓂᐊᖅᑐᖅ ᑯᕕᓂᖃᕈᖕᓇᖅᑐᖃᖅᑐᒥᒃ ᐊᒻᒪᓗ ᒥᐊᓂᕆᔭᐅᓂᖃᑦᑎᐊᖅᑐᒥᒃ ᐅᒥᐊᕐᔪᐊᓕᕆᓂᕐᒥᑦ ᐊᒻᒪᓗ ᓄᓇᒥᑦ ᖃᓄᐃᓕᐅᕐᓂᐅᔪᓄᑦ ■ ᒥᒃᓱᕆᐊᖅᓯᔪᖅ ᐃᓗᐃᑦᑑᖓᔪᒃᑯᑦ ᖃᐅᔨᓴᐃᔪᖕᓇᕐᓂᕐᒥᑦ ■ ᒥᒃᓱᕆᐊᖅᓯᔪᖅ ᐋᖅᑭᒃᓯᖅᑕᐅᔭᕆᐊᖃᕐᓂᕐᒧᑦ
ᐊᓗᐊᓂᑦ ᑐᙵᖓᔪᖅ	■ ᓄᓇᒃᑰᕈᑎᒥᒃ ᐃᖏᕐᕋᔭᒃᑐᖃᓗᐊᕆᐊᖃᙱᑦᑐᖅ ■ ᐊᔪᕐᓇᙱᓪᓗᓂ ᐃᓕᔭᐅᓂᖓ ■ ᐊᓯᐊᙳᖅᑎᕆᓂᐋᓐᓂᕐᒧᑦ ᐱᕕᖃᕐᓃᑦ ᐱᐊᓚᒃᑎᑦᑎᓂᐊᖅᑐᑦ ᐃᓕᐅᖅᑲᐃᓂᕐᒥᒃ	■ ᐅᑭᐅᐸ ᐃᓚᖓᒍᑦ ᐲᖅᑕᐅᓂᖓ ᐊᒻᒪᓗ ᐃᓕᔭᐅᓂᖓ ᓱᐸᓗᓕᒃ ■ ᓱᐸᓗᓕᒃ ᖃᐅᔨᓴᖅᑕᐅᔪᓐᓇᕐᓂᖓ ᐊᒻᒪᓗ ᐱᓕᕆᐊᖑᓗᓂ ᐋᖅᑭᒃᓯᖅᑕᐅᓗᓂ ■ ᐱᐅᖏᑦᑐᖅᑕᓕᖕᓄᑦ ᐃᓱᒪᒍᑕᐅᔪᑦ ᒥᑭᔫᔪᑦ	■ ᐊᖏᒡᓕᒋᐊᖅᓯᔪᖕᓇᖅᑐᖅ ᐃᒪᐅᐸ ᖃᓄᐃᓕᐅᕐᓂᖓᓄᑦ ᓱᕋᐃᓂᕐᒥᒃ ᓱᐸᓗᓕᖕᒥᑦ ■ ᓱᐸᓗᓕᒃ ᒥᐊᓂᕆᔭᐅᑦᑎᐊᖅᑐᖅ ᐅᒥᐊᕐᔪᐊᓕᕆᓂᕐᒥᑦ ᖃᓄᐃᓕᐅᕐᓂᐅᔪᓄᑦ ■ ᐅᑭᐅᑕᒫᒃᑯᑦ ᐋᖅᑭᒃᓯᖅᑕᐅᓂᖃᑐᐃᓐᓇᕆᐊᖃᕐᓂᐊᖅᑐᖅ
ᓴᓂᒧᖅᑐᒥᒃ ᐃᑰᑕᐃᓂᖅ (HDD)	■ ᐊᖏᔪᓂᒃ ᓄᓇᒃᑰᕈᑎᒥᒃ ᐊᐅᓛᖅᑎᑦᑎᓂᕐᒧᑦ ᐊᑭᐅᔪᑦ ᐊᒻᒪᓗ ᐊᐅᓚᑦᑎᓂᖅ ■ ᐊᔾᔨᐅᖏᑦᑐᓕᐊᓂᒃ ᐊᔪᙱᓐᓂᖃᕐᓂᖅ ᓴᓇᓂᐊᕐᓗᒍ ■ ᐃᓕᔭᐅᔪᓐᓇᖅᑐᖅ ᐊᒃᑐᖅᓯᓂᖃᙱᓪᓗᓂ ᐅᒥᐊᕐᔪᐊᓕᕆᓂᐅᔪᓂᒃ ■ ᐊᑭᑐᓛᖑᔪᖅ ᓴᓇᕙᓪᓕᐊᓂᕐᒧᑦ ᐊᑐᖅᑕᐅᔪᓐᓇᖅᑐᖅ	■ ᐃᓱᒪᒍᑎᐅᔪᓐᓇᖅᑐᖅ ᐃᑰᑕᐃᓂᕐᒥᑦ ■ ᓯᕗᓂᐊᒍᑦ ᐃᓗᑦᑐᖅᑎᕆᓂᖃᕆᐊᖃᖅᑐᖅ, ᓯᕗᓂᐊᒍᑦ ᓴᓇᕙᓪᓕᐊᓂᖅᑕᖃᕆᐊᖃᕐᓂᐊᖅᓗᓂ ᐅᑎᖅᑎᑎᕆᓂᕐᒧᑦ ■ ᒥᑭᓛᒃᑰᖅᑎᑦᑎᔪᖅ ᐃᓕᐅᖅᑲᐃᓂᕐᒧᑦ ᐃᓂᕆᔭᐅᔪᒥᑦ	■ ᓱᐸᓗᓕᒃ ᒥᐊᓂᕆᔭᐅᑦᑎᐊᖅᑐᖅ ᓄᓇᒥᑦ ᐊᒻᒪᓗ ᐅᒥᐊᕐᔪᐊᓕᕆᓂᕐᓂᑦ ■ ᒥᑭᔪᒥᒃ ᐊᑐᖅᑐᖅ ᓱᐸᓗᓕᒃ ■ ᐃᓕᓯᒪᐃᓐᓇᕐᓂᐊᖅᑐᖅ ᑕᐃᒪᓐᓇᒧᓪᓗᓯᕗᓂᒃᓴᒥᑦ ᐲᖅᑕᐅᓂᐊᖅᐸᑦᓈᒻᒪᓗᐊᖏᑦᑐᖅᕿᒪᒃᑕᐅᓗᓂ ᐃᓂᐅᔪᒥᑦ ᐱᔭᕆᐊᖃᕐᓂᐊᖅᑐᖅ ᐃᓱᐊᓂᑦ ᓱᐸᓗᓕᒃ ᐊᑐᕈᖕᓃᖅᐸᑦ

ᑐᑭᓯᐅᒪᔾᔪᑎᓂᒃ ᑐᒃᓯᕋᐅᑕᐅᔪᑦ

ᑐᑭᓯᐅᒪᔾᔪᑎᓂᒃ ᑐᒃᓯᕋᐅᑕᐅᔪᑦ - ᐃᓚᐅᓕᖅᑐᑦ ᐊᒻᒪᓗ ᐊᑐᖅᑕᐅᔪᑦ

AGNICO EAGLE

ᑲᑎᕝᕙᒋᑦ 108 ᑐᒃᓯᕋᐅᑕᐅᓚᐅᖅᑐᑦ

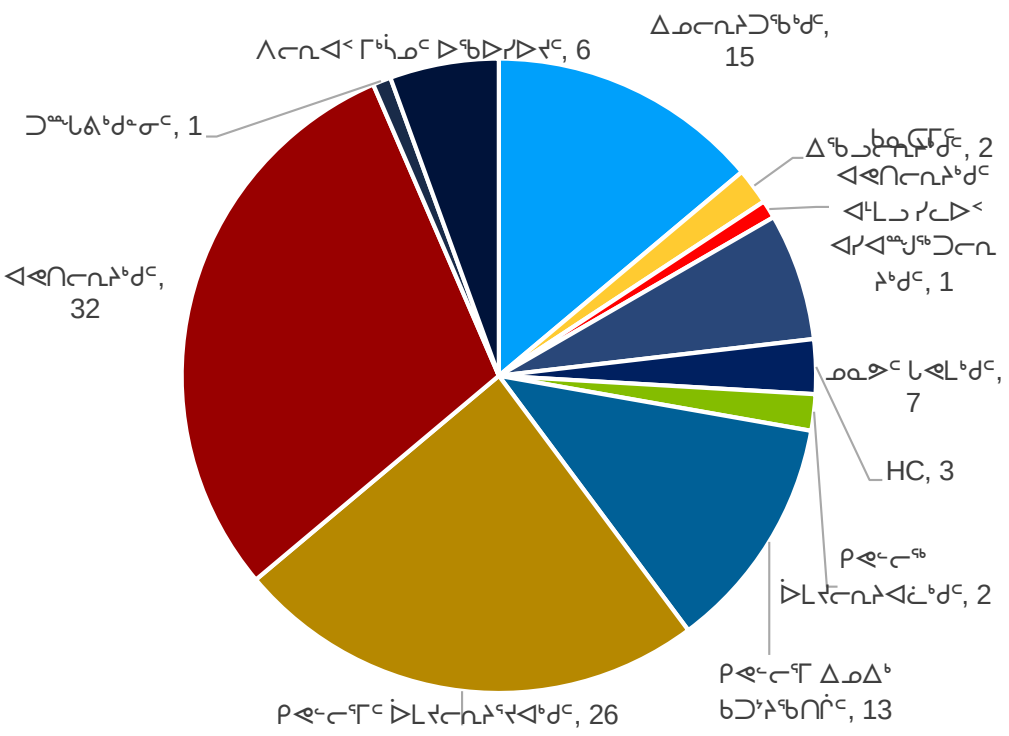

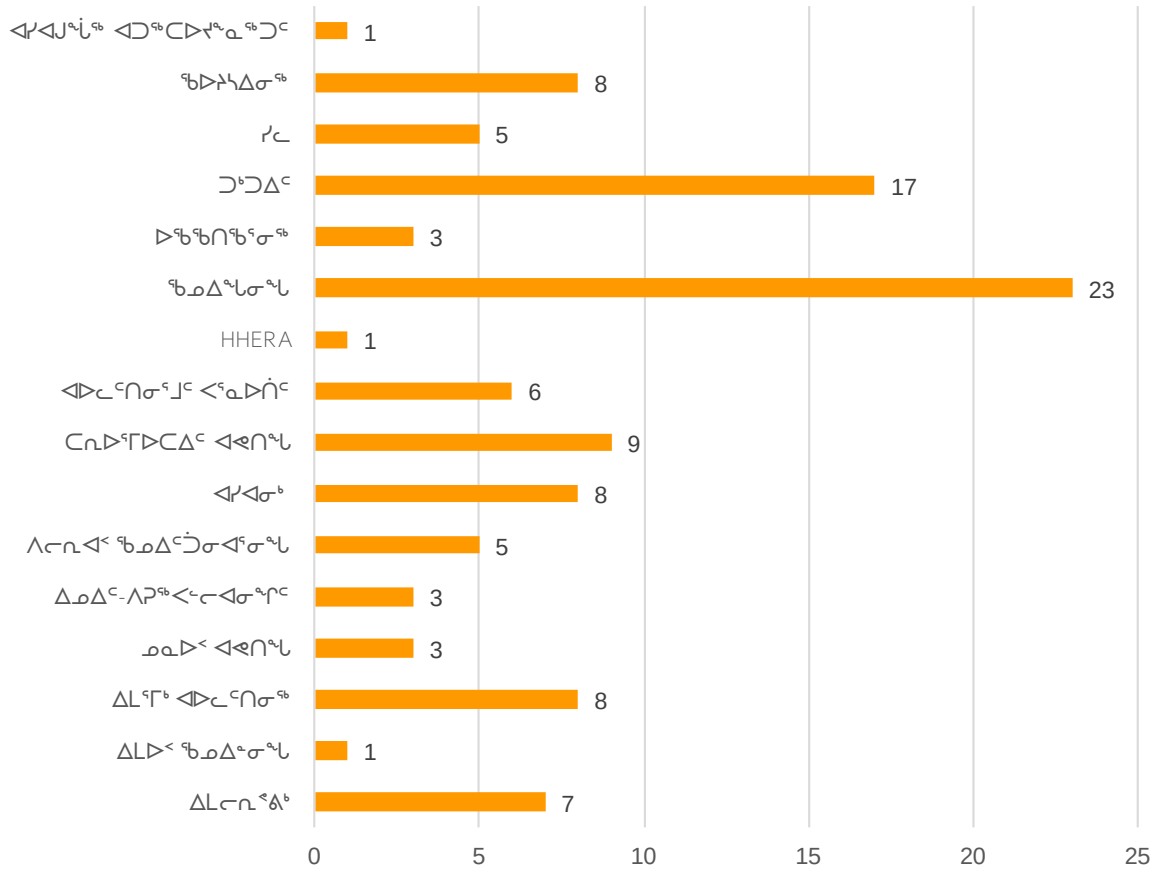

ᑐᑭᓯᐅᒪᔾᔪᑎᓂᒃ ᑐᒃᓯᕋᐅᑕᐅᔪᑦ - ᐊᑕᐅᓯᐅᖓᔪᑦ ᐊᒻᒪᓗ ᐊᑐᖅᑕᐅᔪᑦ

AGNICO EAGLE

ᑲᑎᕝᕗᒋᑦ 25 ᑐᒃᓯᕋᐅᑕᐅᓚᐅᖅᑐᑦ

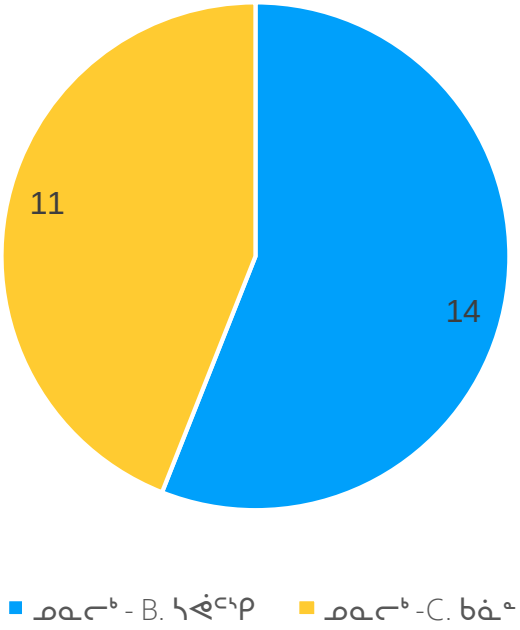

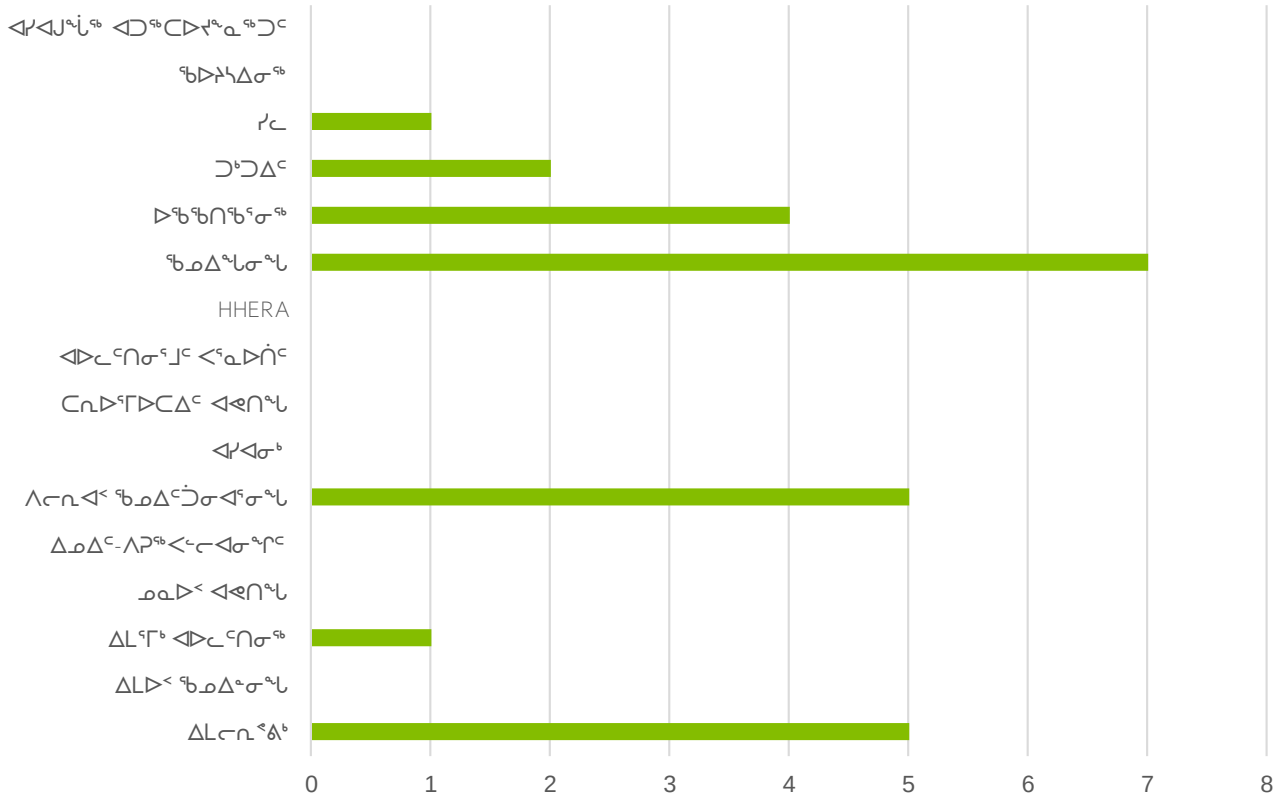

ᐱᓕᕆᐊᒧᑦ ᐅᖃᐅᓯᒃᓴᐃᑦ

ᐱᓕᕆᐊᒧᑦ ᐅᖃᐅᓯᒃᓴᐃᑦ

AGNICO EAGLE

ᑲᑎᓗᒃᑖᖅᓱᒋᑦ 55-ᖑᔪᑦ ᐱᓕᕆᐊᑉᒥᒃᓵᓄᑦ ᐅᖃᐅᓯᐅᔪᑦ

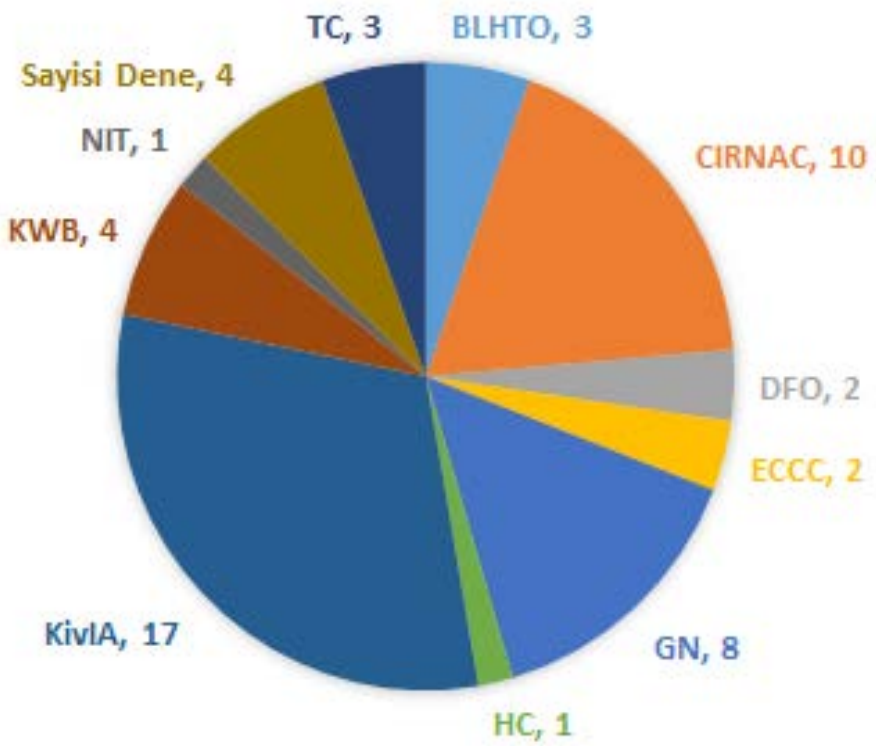

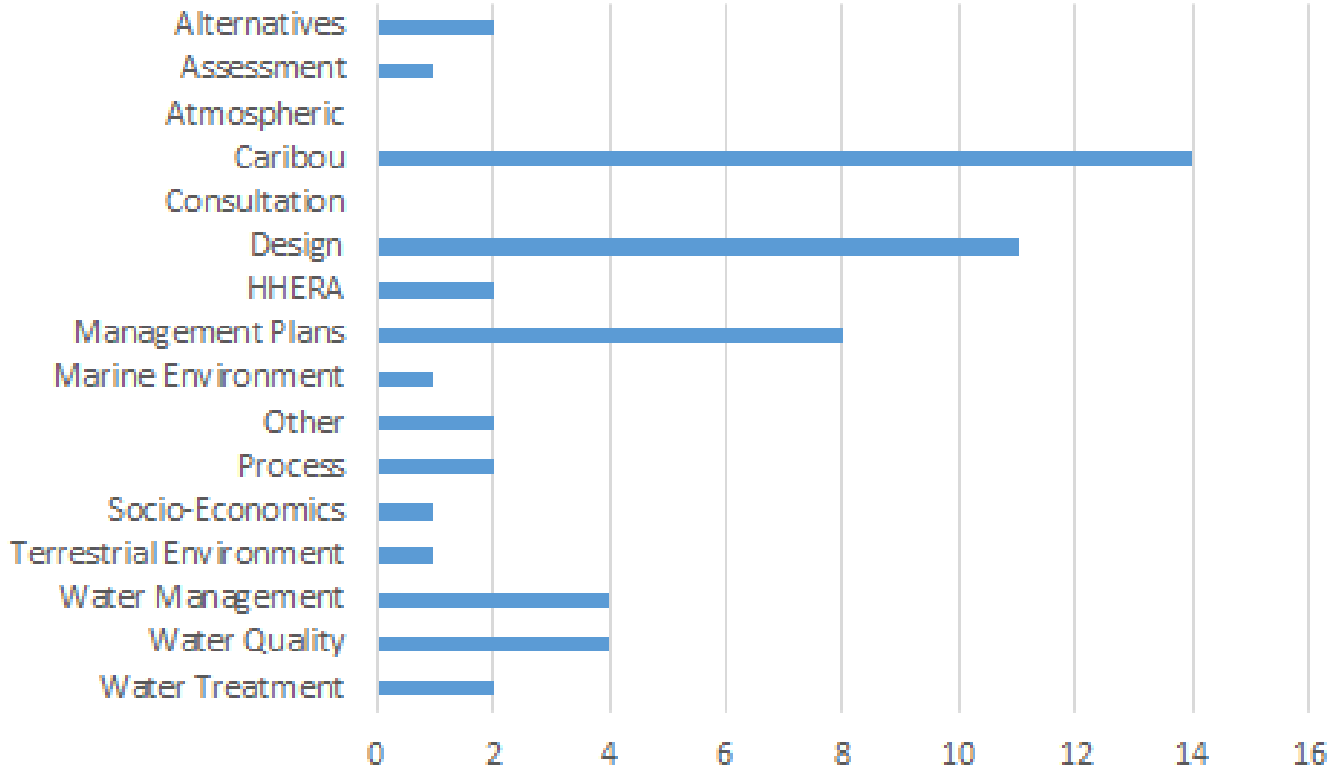

ᐊᐱᖅᑯᑎᒃᓴᖃᖅᐲᑦ ?